

Consolidated Plan Set

Architectural Set

MACQUARIE POINT
MULTIPURPOSE STADIUM

41 Evans St, Hobart TAS 7000
322070.00

DRAWING LIST

SHEET NUMBER	SHEET NAME	Current Revision
MPMS-CXC-DR-01-A11-0000	PROPOSED CONTEXT PLAN	P2
MPMS-CXC-DR-01-A11-1000	SITE PLAN EXISTING CONDITIONS	P2
MPMS-CXC-DR-01-A11-2000	SITE PLAN PROPOSED	P2
MPMS-CXC-DR-01-A11-3000	GROUND PLANE - EXTERNAL CONCOURSE PLAN	P2
MPMS-CXC-DR-01-A12-0000	NORTH END CAR PARK	P2
MPMS-CXC-DR-01-A15-1000	EXISTING CONDITIONS AND DEMOLITION PLAN - LEVEL GROUND	P2
MPMS-CXC-DR-01-A20-0000	GENERAL ARRANGEMENT - LEVEL 0 FLD LEVEL PLAN	P3
MPMS-CXC-DR-01-A20-0020	GENERAL ARRANGEMENT - LEVEL 1 CONCOURSE PLAN	P3
MPMS-CXC-DR-01-A20-0021	GENERAL ARRANGEMENT - LEVEL 1M PLAN	P2
MPMS-CXC-DR-01-A20-0030	GENERAL ARRANGEMENT - LEVEL 2 STADIUM CLUB PLAN	P2
MPMS-CXC-DR-01-A20-0040	GENERAL ARRANGEMENT - LEVEL 3 MEDIA PLAN	P2
MPMS-CXC-DR-01-A20-0050	GENERAL ARRANGEMENT - LEVEL 4 GALLERY LEVEL	P3
MPMS-CXC-DR-01-A20-0060	GENERAL ARRANGEMENT - ROOF PLAN	P3
MPMS-CXC-DR-01-A30-0000-1	BUILDING ELEVATIONS - EAST AND WEST	P2
MPMS-CXC-DR-01-A30-0000-2	BUILDING ELEVATIONS - NORTH AND SOUTH	P3
MPMS-CXC-DR-01-A30-0000-3	FAÇADE PART ELEVATION	P2
MPMS-CXC-DR-01-A30-0000-4	FAÇADE PART ELEVATION	P2
MPMS-CXC-DR-01-A30-0000-5	FAÇADE PART ELEVATION	P2
MPMS-CXC-DR-01-A30-0000-6	FAÇADE PART ELEVATION	P2
MPMS-CXC-DR-01-A30-0000-7	EXTERNAL MATERIALS SCHEDULE	P2
MPMS-CXC-DR-01-A30-0000-8	EXTERNAL MATERIALS SCHEDULE	P2
MPMS-CXC-DR-01-A40-0000-0	SITE SECTIONS	P2
MPMS-CXC-DR-01-A40-0010-0	BUILDING SECTIONS - EAST	P2
MPMS-CXC-DR-01-A40-0011-0	BUILDING SECTIONS - NORTH	P2
MPMS-CXC-DR-01-A40-0012-0	BUILDING SECTIONS - SOUTH	P2
MPMS-CXC-DR-01-A40-0013-0	BUILDING SECTIONS - WEST	P2
MPMS-CXC-DR-01-A80-0000	SOLAR STUDIES	P2




Rev	Description	By	Date
01	ISSUED FOR PROJECT OF STATE		18.08.2024
02	REVISIONS		01.01.2025
03	ISSUED FOR PROJECT OF STATE		01.01.2025
04	REVISIONS		01.01.2025
05	ISSUED FOR PROJECT OF STATE		01.01.2025
06	REVISIONS		01.01.2025
07	ISSUED FOR PROJECT OF STATE		01.01.2025
08	REVISIONS		01.01.2025
09	ISSUED FOR PROJECT OF STATE		01.01.2025
10	REVISIONS		01.01.2025

COX
Cumulus

Cox Architecture
Level 2, 161 Franklin Lane
Melbourne VIC 3000
Australia
T + 61 3 9552 3288
melbourne@cox-arch.com.au

Cumulus Studio
Level 2, 161 Franklin Lane
Melbourne VIC 3000
Australia
T + 61 3 9231 6841
www.cumulus-studio.com.au

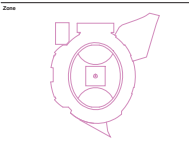

Client
Macquarie Point Development Corporation

Project No.
322070.00

Project
MACQUARIE POINT MULTIPURPOSE STADIUM
41 Evans St, Hobart TAS 7000

Acknowledgement
The Macquarie Point Development Corporation acknowledges the traditional owners of the land, the Tasmanian people, and the importance of the land to the Tasmanian people. The Macquarie Point Development Corporation acknowledges the Tasmanian people and the importance of the land to the Tasmanian people.

Drawing Title
COVER SHEET - DRAWING INDEX

Co-ordinated:	MM	Drawn:	OA
Project Architect:	MM	State:	01.01
Project Director:	MM	Revision Date:	03.03.2025
Drawing Number:	MPMS-CXC-DR-01-A00-0000	Revision:	P3




By	Date
PROJECT MANAGER	12/21/2021
DESIGNER	12/21/2021
CHECKER	12/21/2021
APPROVER	12/21/2021
REVISIONS	
1	
2	
3	
4	
5	
6	
7	
8	
9	
10	

COX
Cumulus
LUS

Cox Architecture
Level 2, 111 Macquarie Lane
Hobart TAS 7000
Australia
T + 61 3 655 5206
coxarchitecture.com.au

Cumulus Studio
Level 2, 111 Macquarie Lane
Hobart TAS 7000
Australia
T + 61 3 655 5206
www.cumulusstudio.com.au

Scale: 1:1000

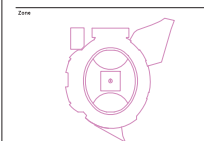

Client: Macquarie Point Development Corporation
Project No.: 322070,00
Project: MACQUARIE POINT MULTIPURPOSE STADIUM
41 Evans St, Hobart TAS 7000
Architect: Cox Architecture
Drawing Title: SITE PLAN EXISTING CONDITIONS

Document Control Status: PoSS


Coordinated:	101	Drawn:	0A
Project Architect:	101	Scale:	1:1000 (A4)
Project Director:	ABD/01	Revision Date:	01/21/2021
Drawing Number:	NEPMS-CXC-DR-01-11-1000	Revision:	



Ref	Description	By	Date
P1	PAID FOR PROJECT OF STATE TRANSFERENCE		10/24/2004
P2	PAID FOR PROJECT OF STATE TRANSFERENCE		11/21/2005

COX
Gas Architecture
Level 2, 147 Hinders Lane
Parkville VIC 3052
Australia
T + 61 3 9452 3268
coxarchitecture.com.au

CUMULUS
Cumulus Studio
Level 2, 147 Macquarie Street
Hobart TAS 7000
Australia
T + 61 3 6231 4641
vinculumstudio.com

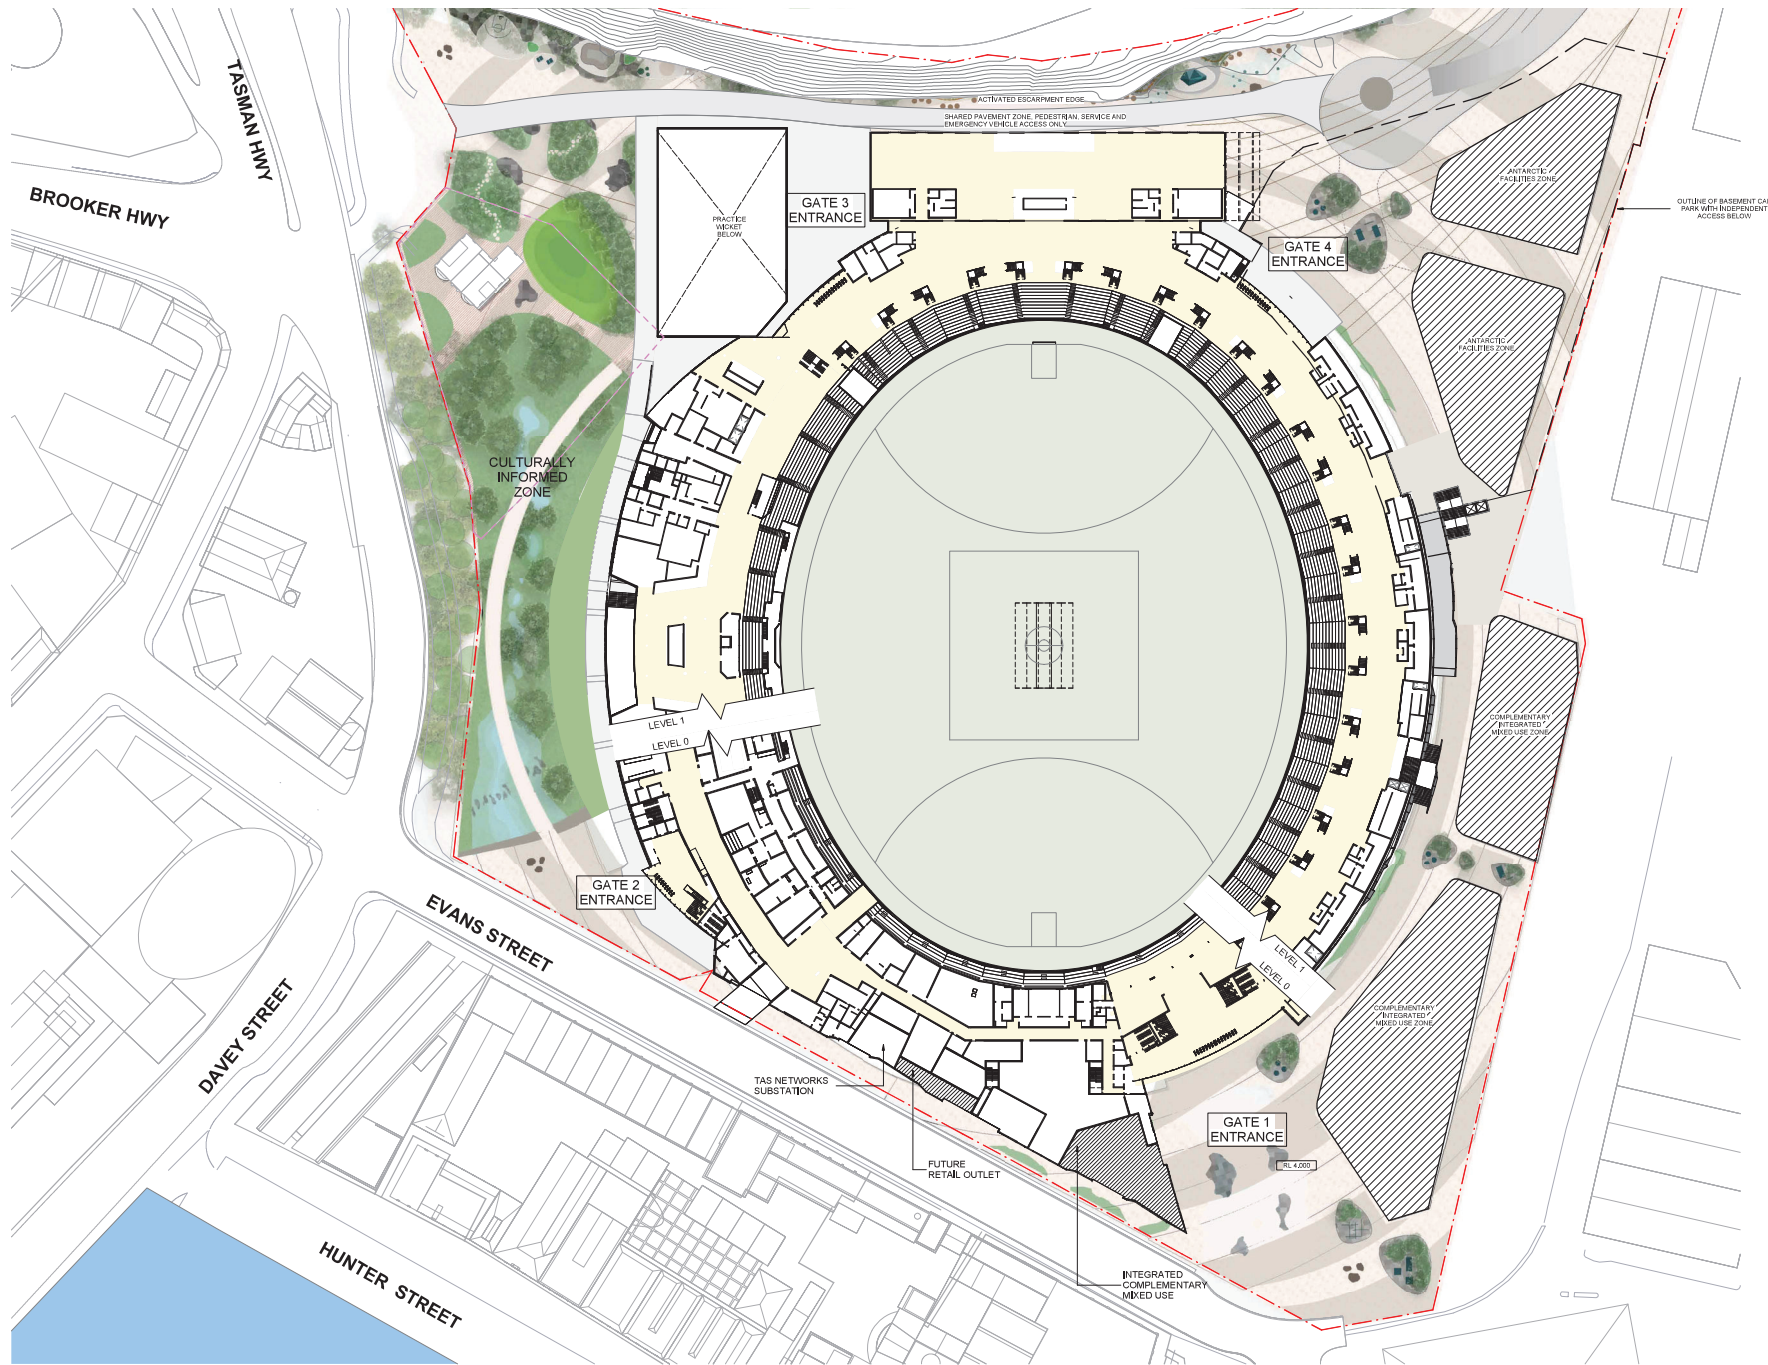

Revisions		
No.	Description	By
1	Issue for tender	12/2/2024
2	Final design	12/2/2024
3	Final design	12/2/2024
4	Final design	12/2/2024
5	Final design	12/2/2024
6	Final design	12/2/2024
7	Final design	12/2/2024
8	Final design	12/2/2024
9	Final design	12/2/2024
10	Final design	12/2/2024

COX

CUMULUS

Coastal Development
Level 1, 101 Macquarie Street
Sydney NSW 2000
Australia
T + 61 2 9555 5206
coastaldevelopment.com.au


Coastal Development
Level 1, 101 Macquarie Street
Sydney NSW 2000
Australia
T + 61 2 9555 5206
coastaldevelopment.com.au


Scale: 1:500

Client: Macquarie Point Development Corporation
Project No.: 322070,00
Project: MACQUARIE POINT MULTIPURPOSE STADIUM
41 Evans St, Hobart TAS 7000
Architect: COX ARCHITECTS
Drawing Title: GROUND PLANE - EXTERNAL CONCOURSE PLAN

Document Control Status:	
PoSS	
Coordinated:	101
Project Architect:	101
Project Director:	101
Drawing Number:	101
Drawn:	101
Scale:	1:500 (A4)
Revision Date:	12/2/2024
Revision:	101

P2

 

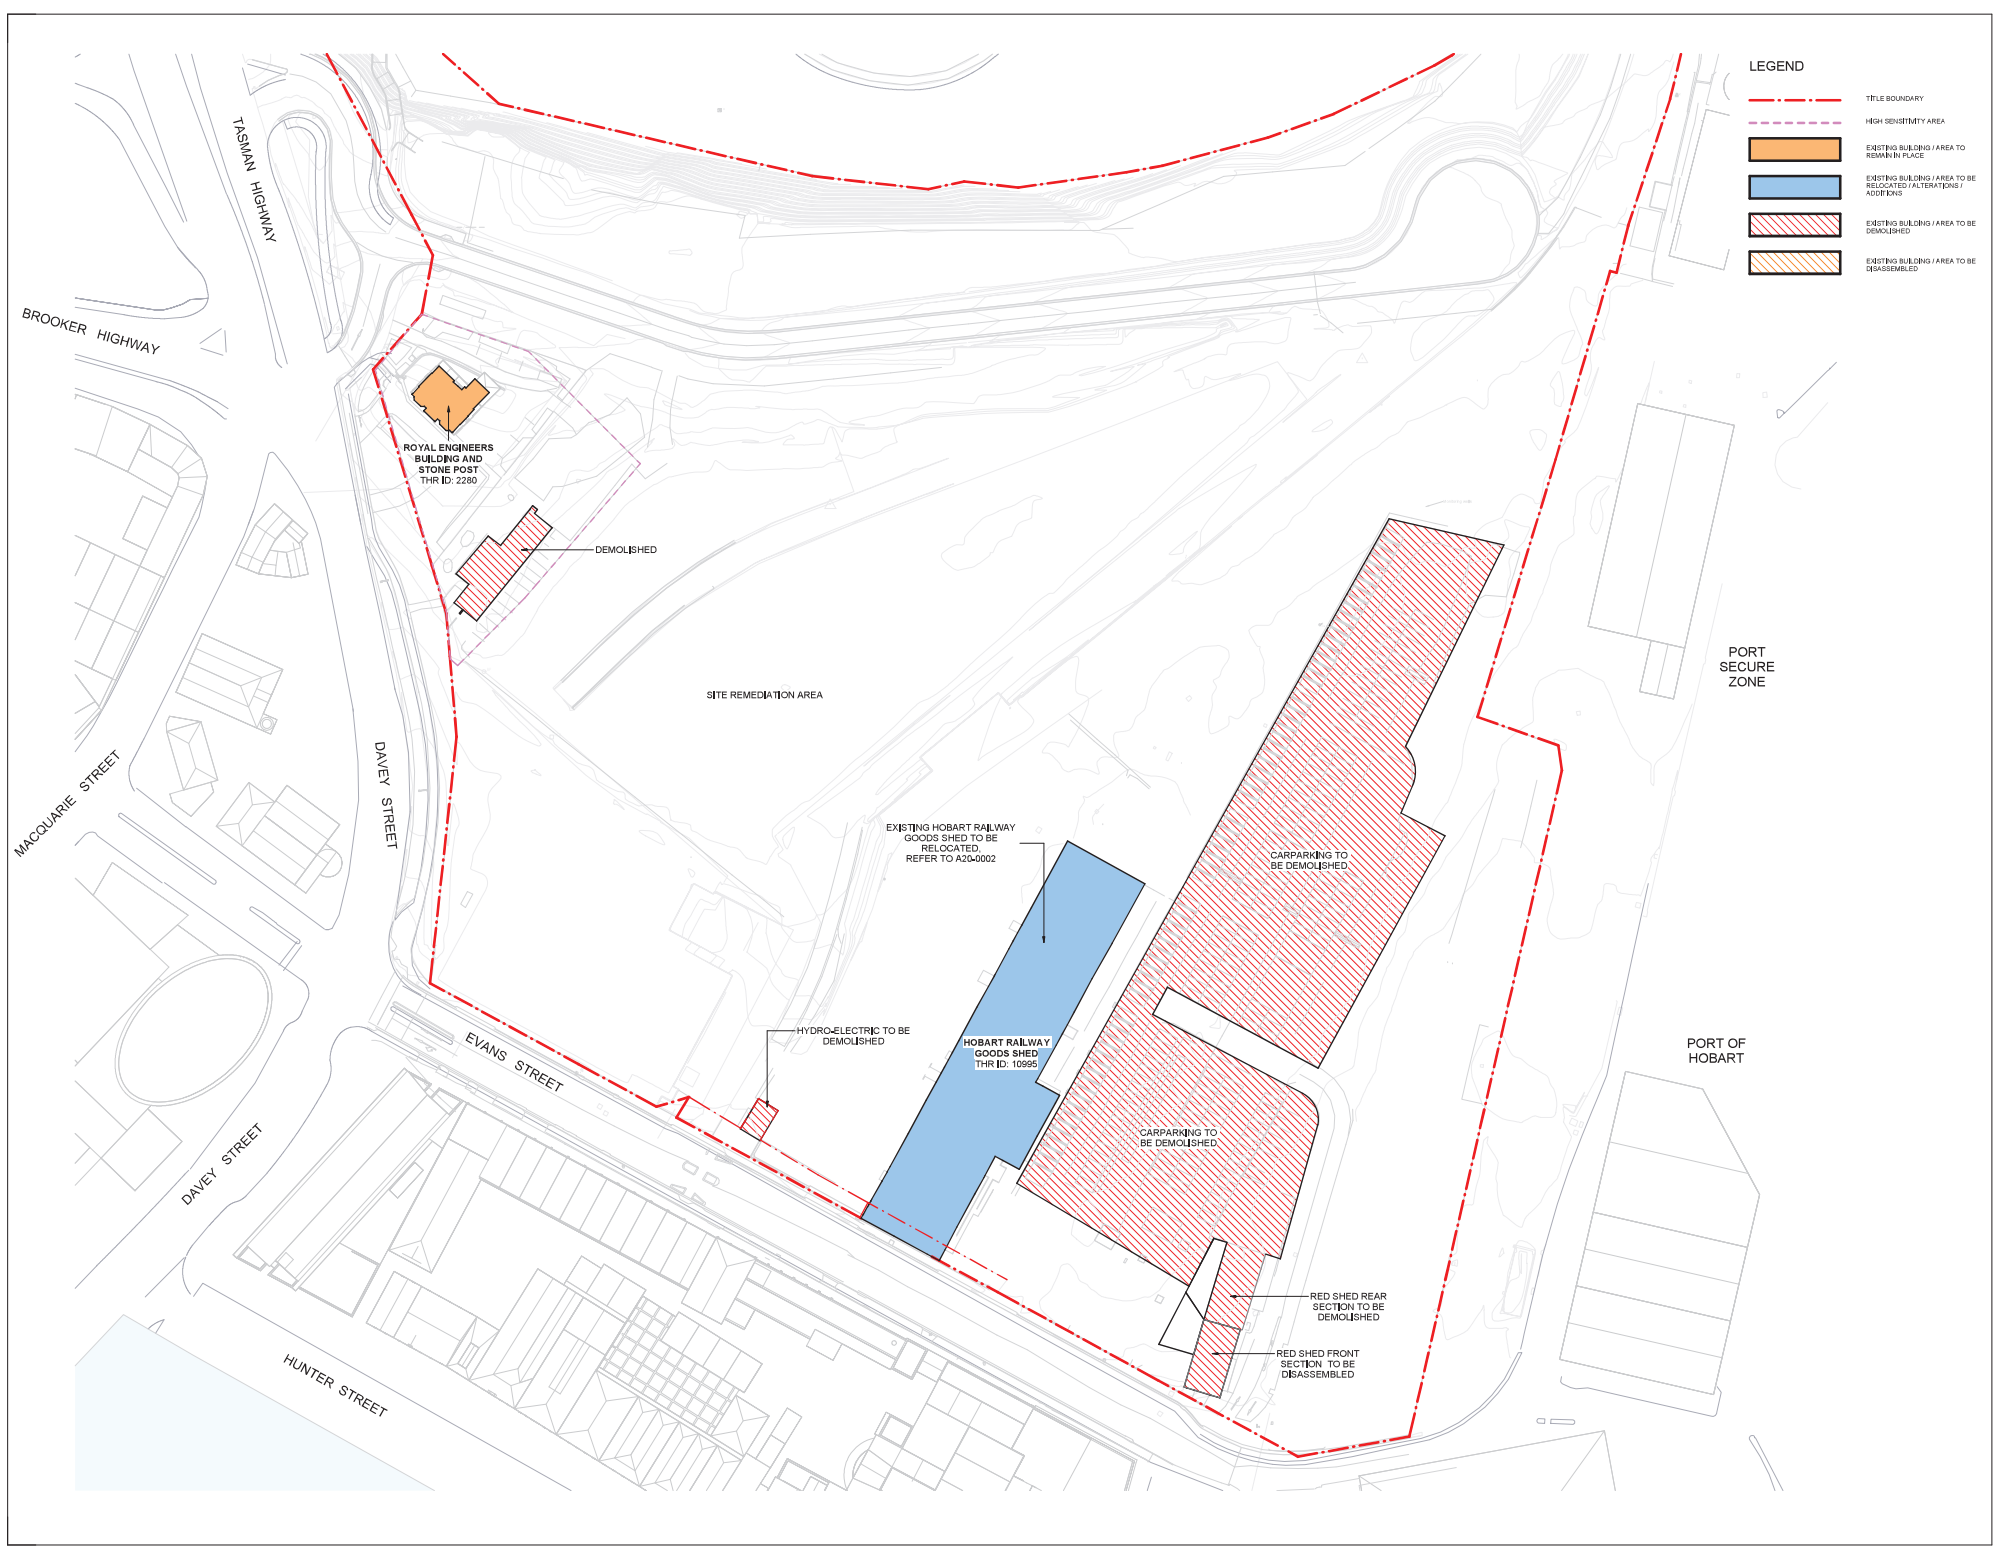

COX

CUMULUS

COX CONSULTING PTY LTD
Level 11, 101 William Lane
Hobart TAS 7000
Australia
T + 61 3 6553 3206
cox@coxconsulting.com.au

COX CONSULTING PTY LTD
Level 11, 101 William Lane
Hobart TAS 7000
Australia
T + 61 3 6553 3206
cox@coxconsulting.com.au

Client

Macquarie Point Development Corporation

Project No.

322070_00

Project

MACQUARIE POINT MULTIPURPOSE STADIUM
41 Evans St, Hobart TAS 7000

Architect

COX CONSULTING PTY LTD
Level 11, 101 William Lane
Hobart TAS 7000
Australia
T + 61 3 6553 3206
cox@coxconsulting.com.au

Drawing Title

EXISTING CONDITIONS AND DEMOLITION PLAN - LEVEL GROUND

Document Control Status

PoSS

Coordinated

10/1

Drawn

OA

Project Architect

10/1

Scale

As indicated @ A3

Project Director

ABD/DA

Revision Date


01/21/2025

Drawing Number

NPMAS-CXC-DR-01-A15-1000

Revision

P2

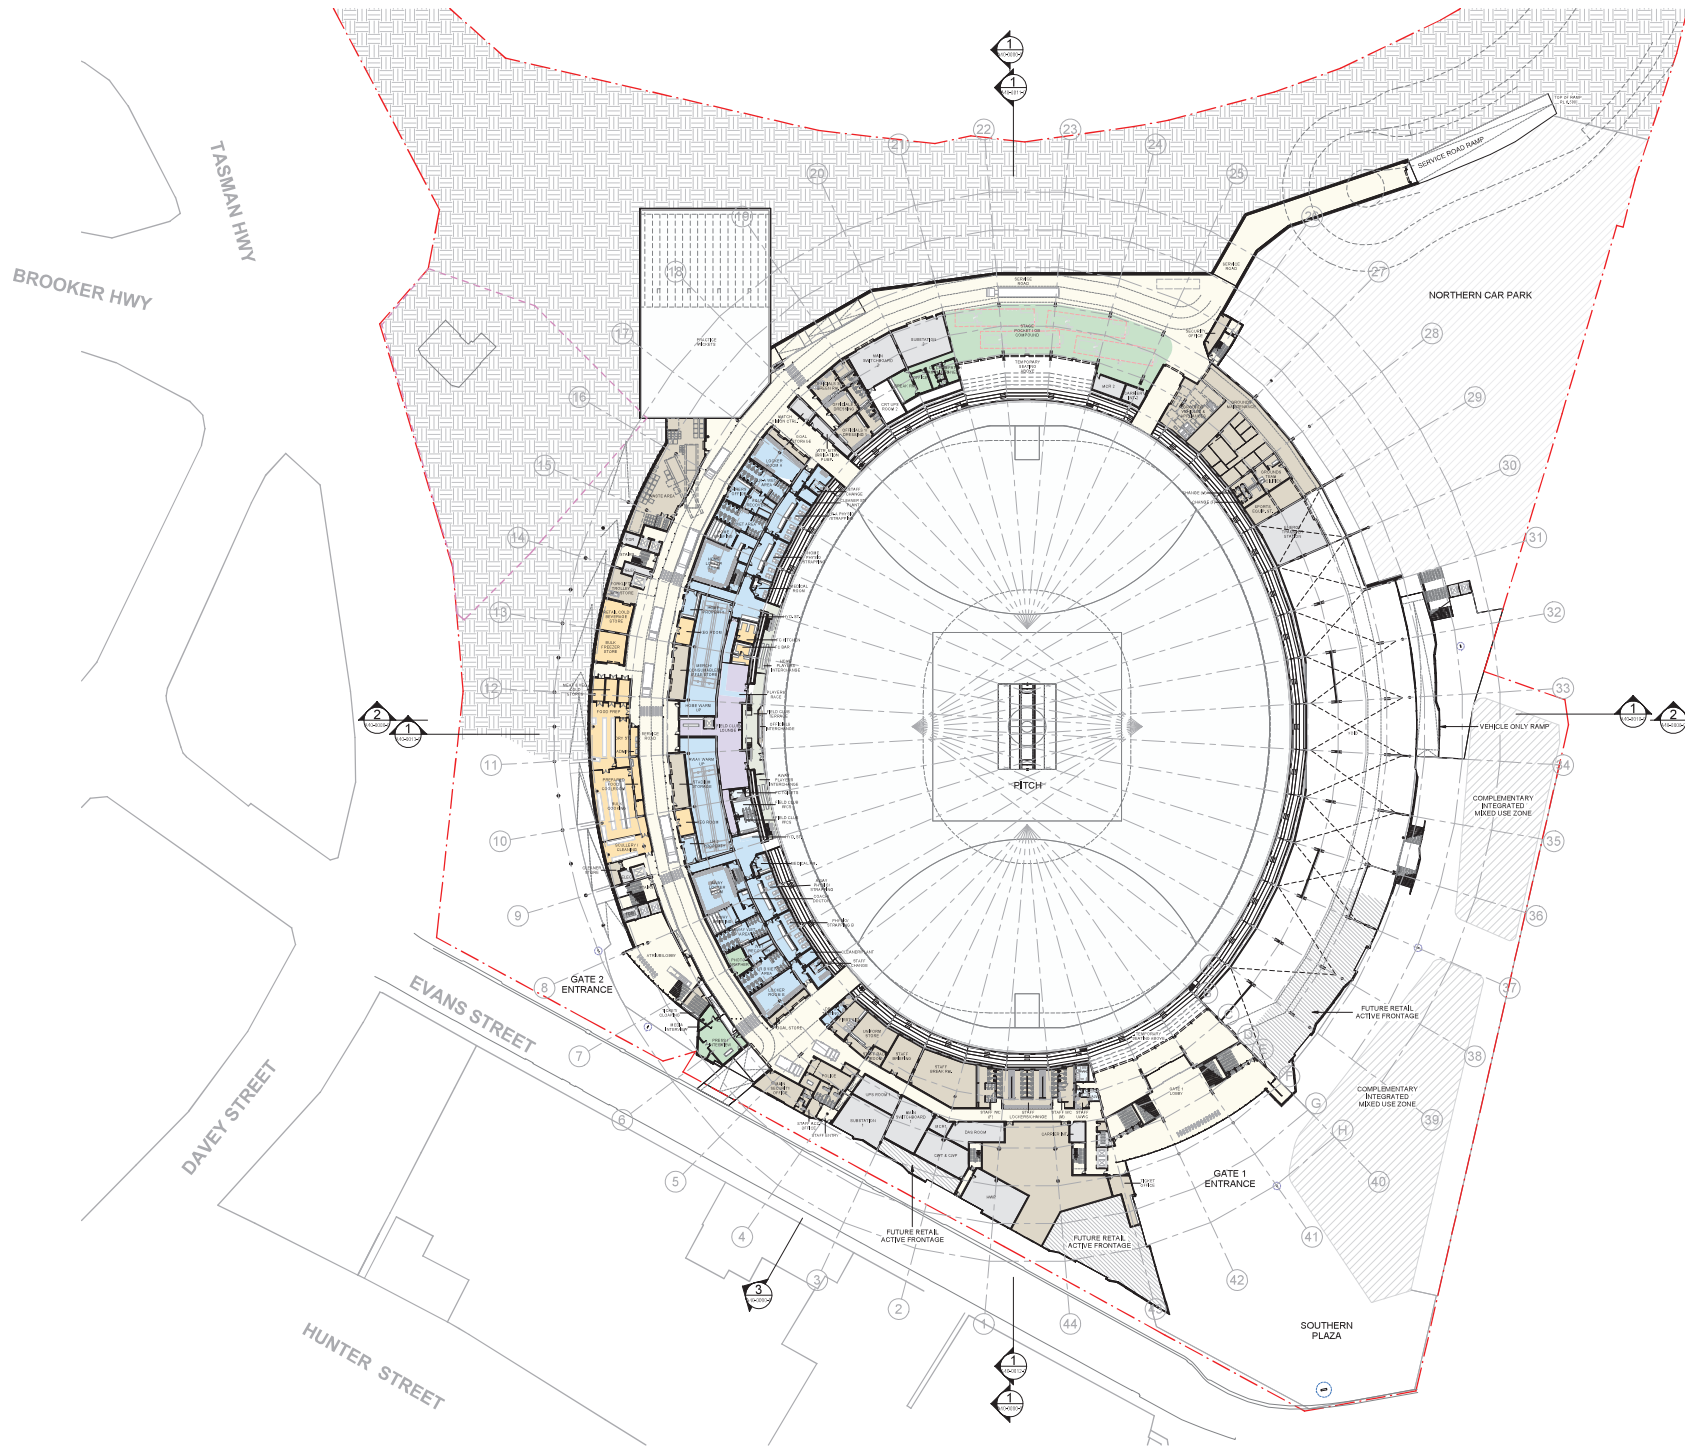

GENERAL ARRANGEMENT

- TITLE BOUNDARY
- HIGH SENSITIVITY AREA
- POSS BOUNDARY
- MULTIPURPOSE STADIUM ZONE (MAC POINT PRECINCT PLAN 2022)
- EXTENT OF ROOF COVER

INTEGRATED COMPLEMENTARY MIXED USE DEVELOPMENT REFER TO MACQUARIE POINT PROJECT OF STATE INFRASTRUCTURE URBAN DESIGN FRAMEWORK REPORT

DEPARTMENT LEGEND

- TRANSPORT AND CIRCULATION
- CATERING FACILITIES
- PUBLIC AMENITIES
- SERVICES
- MEDIA BROADCAST
- PREMIUM AREAS
- BACK OF HOUSE
- TEAM FACILITIES

SIGNAGE

- SITE TOTEM SIGN LOCATION
- DIRECTIONAL SIGN LOCATION


AREA SCHEDULE

TRANSPORT AND CIRCULATION	32175 m ²
CATERING FACILITIES	3810 m ²
PUBLIC AMENITIES	2195 m ²
SERVICES	2385 m ²
MEDIA BROADCAST	3285 m ²
PREMIUM AREAS	2850 m ²
BACK OF HOUSE	3810 m ²
TEAM FACILITIES	2640 m ²
FUTURE RETAIL	1210 m ²

TOTAL BUILDING AREA, FINAL SPLIT OF AREAS SUBJECT TO CHANGE ON BUILDING APPLICATION.


Rev	Description	By	Date
01	PRELIMINARY PROJECT OF STATE		12/21/2024
02	PRELIMINARY PROJECT OF STATE		12/21/2024
COX
Cumulus
Cox Architecture
Level 11, 111 Macquarie Street
Sydney NSW 2000
Australia
T + 61 2 9555 5206
coxarchitecture.com.au
Cox Studio
Level 11, 111 Macquarie Street
Sydney NSW 2000
Australia
T + 61 2 9555 5441
coxstudio.com.au

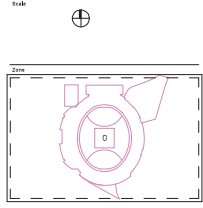

Client: Macquarie Point Development Corporation
Project No.: 322070,00
Project: MACQUARIE POINT MULTIPURPOSE STADIUM
41 Evans St, Hobart TAS 7000
Acknowledgement: The Stadium Team acknowledges the traditional owners of this land, the Southern Tasmanian Aboriginal Community, and the traditional owners of the land on which the stadium is located, the Southern Tasmanian Aboriginal Community. We acknowledge the traditional owners of this land, the Southern Tasmanian Aboriginal Community, and the traditional owners of the land on which the stadium is located, the Southern Tasmanian Aboriginal Community.
Drawing Title: GENERAL ARRANGEMENT - LEVEL 0 FIELD LEVEL PLAN
Document Control Status: PoSS

Coordinated:	101	Drawn:	0A
Project Architect:	101	Scale:	1:100 (A4)
Project Director:	ABD/01	Revision Date:	12/21/2024
Drawing Number:	NEPMS-CXC-DR-01-A20-0010	Revision:	

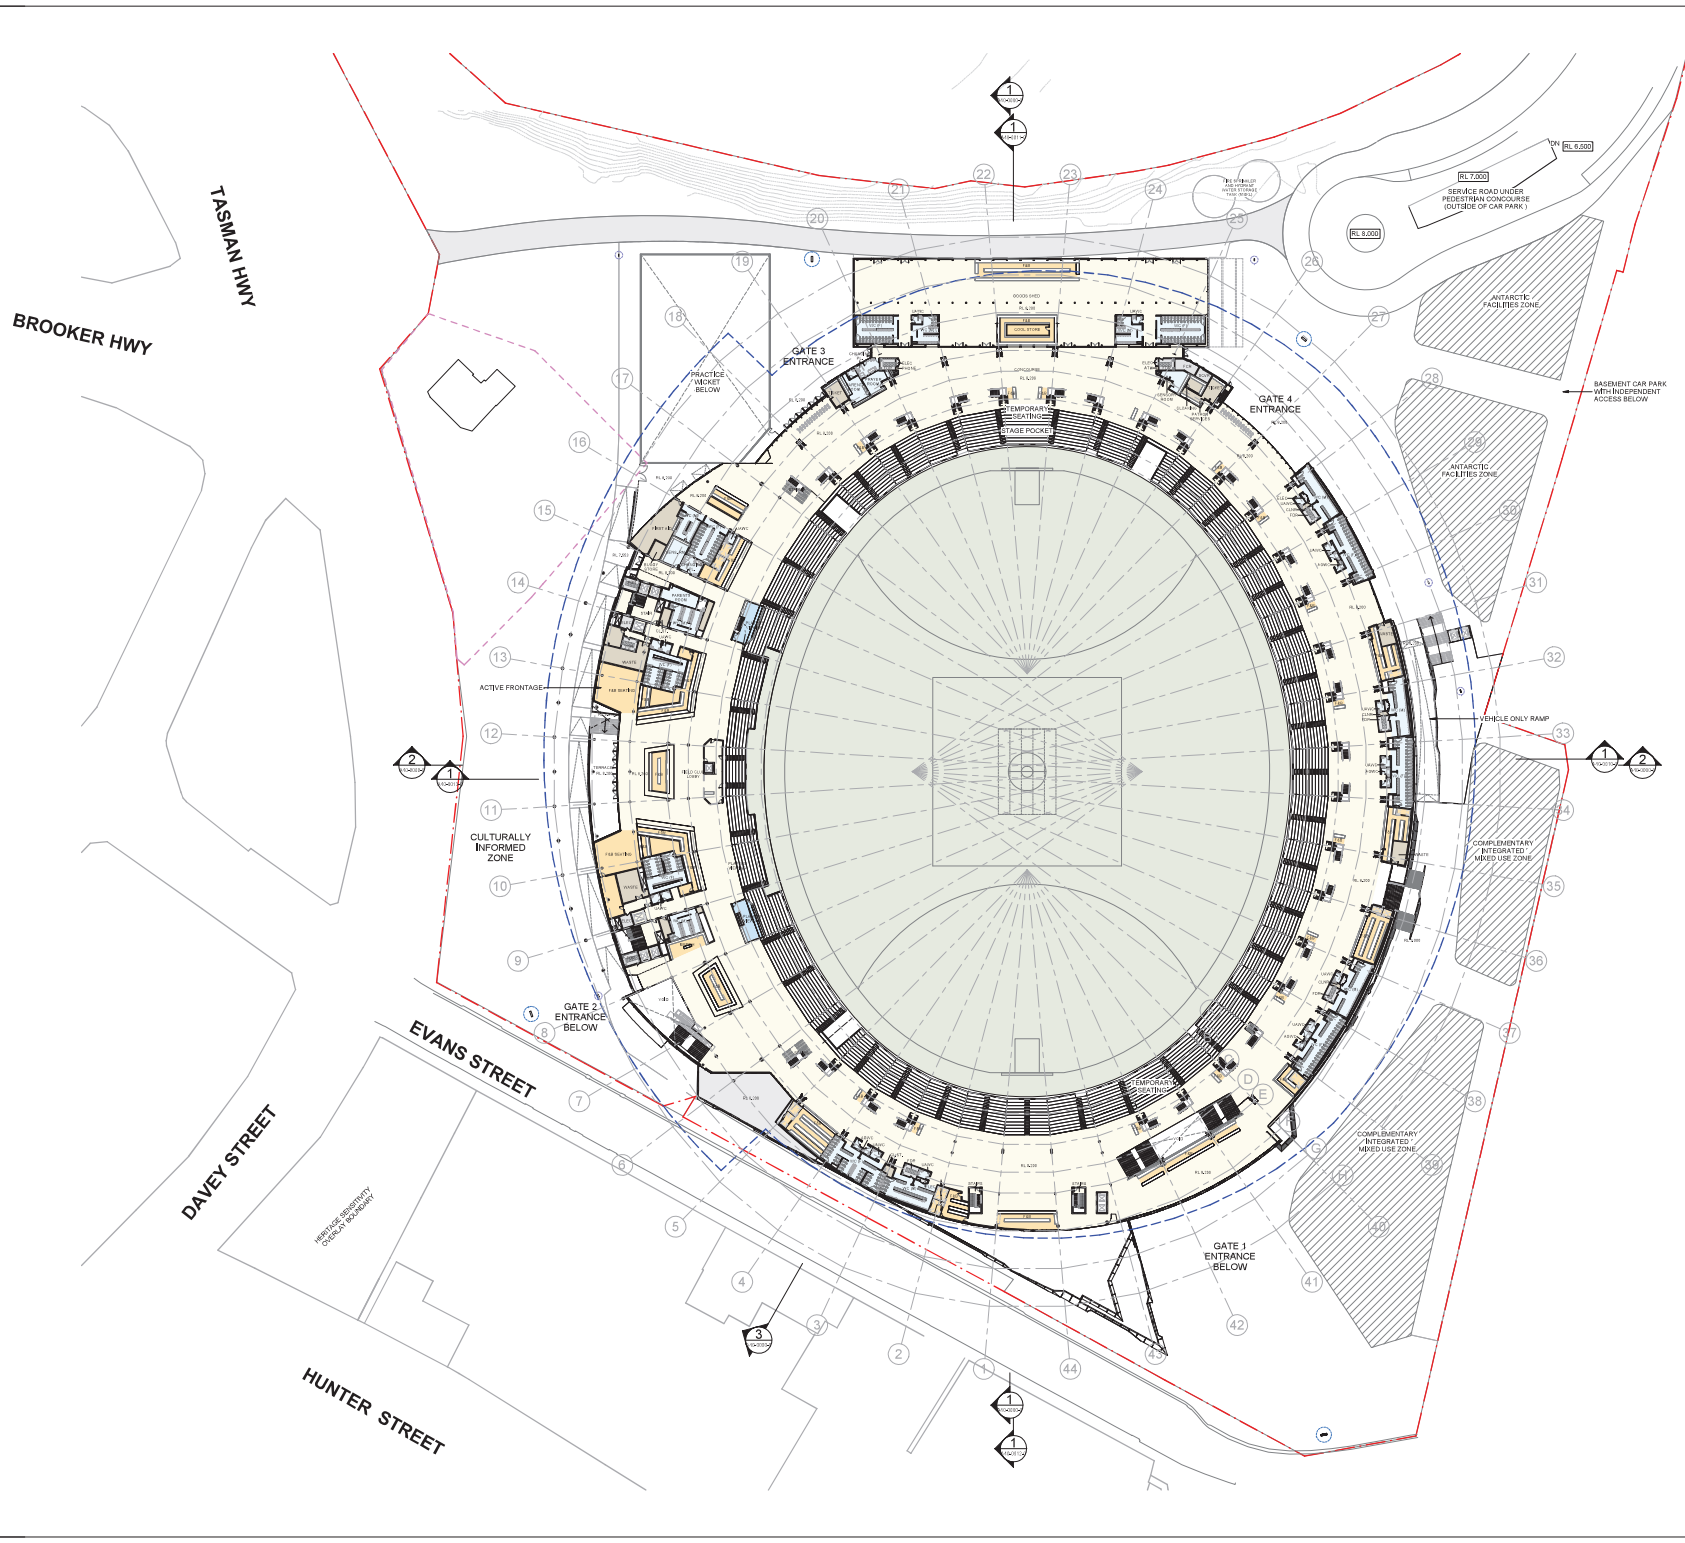

GENERAL ARRANGEMENT

- TITLE BOUNDARY
- HIGH SENSITIVITY AREA
- POSS BOUNDARY
- EXTENT OF ROOF OVER

INTEGRATED COMPLEMENTARY MIXED USE DEVELOPMENT REFER TO MACQUARIE POINT PROJECT OF STATE INFRASTRUCTURE URBAN DESIGN FRAMEWORK REPORT

DEPARTMENT LEGEND

- TRANSPORT AND CIRCULATION
- CATERING FACILITIES
- PUBLIC AMENITIES
- SERVICES
- MEDIA BROADCAST
- PREMIUM AREAS
- BACK OF HOUSE
- TEAM FACILITIES

SIGNAGE

- SITE TOTEM SIGN LOCATION
- DIRECTIONAL SIGN LOCATION

AREA SCHEDULE

TRANSPORT AND CIRCULATION	32175 m²
CATERING FACILITIES	3810 m²
PUBLIC AMENITIES	2195 m²
SERVICES	2395 m²
MEDIA BROADCAST	3285 m²
PREMIUM AREAS	2850 m²
BACK OF HOUSE	3810 m²
TEAM FACILITIES	2640 m²
FUTURE RETAIL	1210 m²

TOTAL BUILDING AREA, FINAL SPLIT OF AREAS SUBJECT TO CHANGE ON BUILDING APPLICATION.

Rev	Description	By	Date
1	ISSUED FOR TENDER	...	12/21/2024
2	REVISED PROJECT OF STATE	...	12/21/2025
3	REVISED PROJECT OF STATE	...	12/21/2025
4	REVISED PROJECT OF STATE	...	12/21/2025
5	REVISED PROJECT OF STATE	...	12/21/2025


COX

CUMU LUS

Coast Architecture
Level 2, 101 Riverside Drive
Sydney NSW 2000
Australia
T + 61 2 9555 5206
coastarchitecture.com.au

Cumulus Studio
Level 1, 101 Riverside Drive
Sydney NSW 2000
Australia
T + 61 2 9555 5441
cumulusstudio.com.au

Scale: 1:500

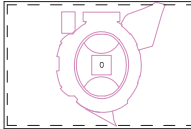

Client: Macquarie Point Development Corporation

Project No.: 322070,00

Project: MACQUARIE POINT MULTIPURPOSE STADIUM
41 Evans St, Hobart TAS 7000


Architect: [Firm Name]

Architect's Representative: [Firm Name]

Drawing Title: GENERAL ARRANGEMENT - LEVEL 1 CONCOURSE PLAN

Document Control Status: PoSS

Coordinated:	15/1	Drawn:	OA
Project Architect:	15/1	Scale:	1:100 (A4)
Project Director:	AB/204	Revision Date:	18/03/2025
Drawing Number:	MPMS-CXC-DR-01-420-0020	Revision:	

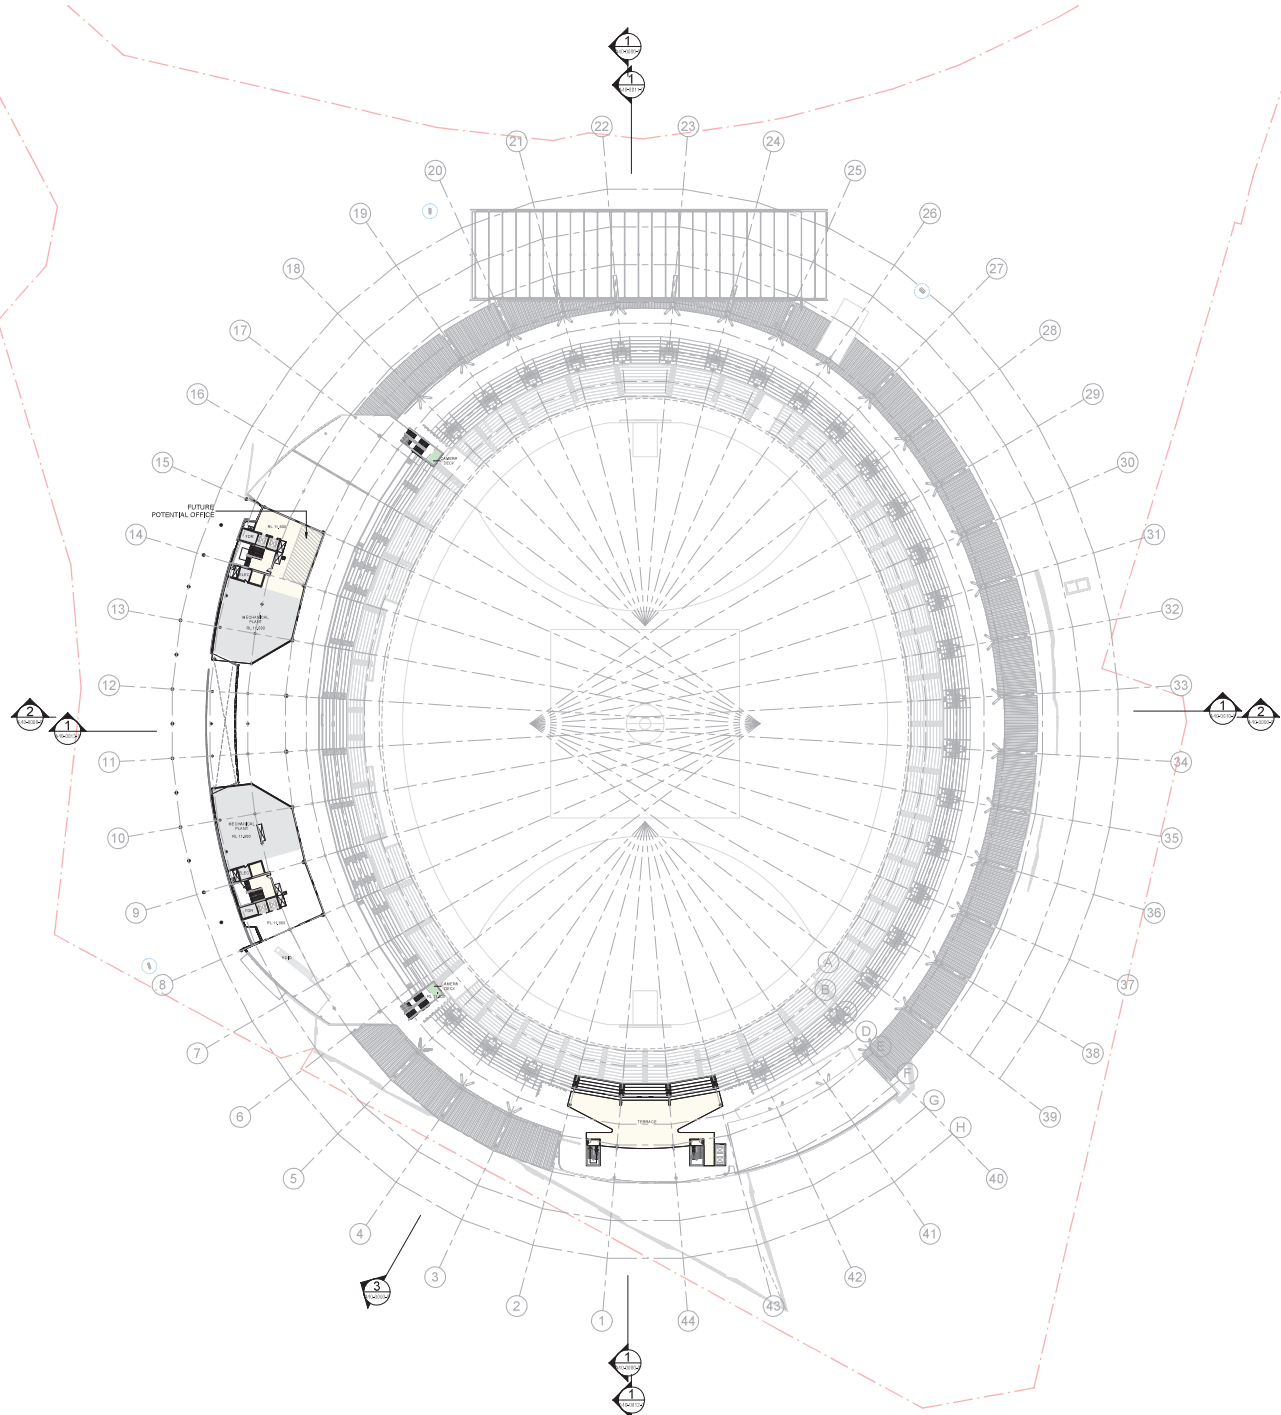

GENERAL ARRANGEMENT

- TITLE BOUNDARY
- HIGH SENSITIVITY AREA
- POSS BOUNDARY MULTIPURPOSE STADIUM ZONE (MAC POINT PRECINCT PLAN 2022)
- EXTENT OF ROOF OVER

INTEGRATED COMPLEMENTARY MIXED USE DEVELOPMENT REFER TO MACQUARIE POINT PROJECT OF STATE BARRIANCE URBAN DESIGN FRAMEWORK REPORT

DEPARTMENT LEGEND

- TRANSPORT AND CIRCULATION
- CATERING FACILITIES
- PUBLIC AMENITIES
- SERVICES
- MEDIA BROADCAST
- PREMIUM AREAS
- BACK OF HOUSE
- TEAM FACILITIES

SIGNAGE

- SITE TOTEM SIGN LOCATION
- DIRECTIONAL SIGN LOCATION

AREA SCHEDULE

TRANSPORT AND CIRCULATION	32175 m²
CATERING FACILITIES	3810 m²
PUBLIC AMENITIES	2195 m²
SERVICES	2385 m²
MEDIA BROADCAST	3285 m²
PREMIUM AREAS	2850 m²
BACK OF HOUSE	3810 m²
TEAM FACILITIES	2640 m²
FUTURE RETAIL	1210 m²

TOTAL BUILDING AREA, FINAL SPLIT OF AREAS SUBJECT TO CHANGE ON BUILDING APPLICATION.

No.	Description	By	Date
01	PRELIMINARY PROJECT OF STATE		12/21/2024
02	PRELIMINARY PROJECT OF STATE		12/21/2024
COX


CUMULUS

Cox Architecture
Level 11, 111 Macquarie Lane
Hobart TAS 7000
Australia
T + 61 3 6553 5206
coxarchitecture.com.au

Cumulus Studio
Level 1, 111 Macquarie Lane
Hobart TAS 7000
Australia
T + 61 3 6553 5441
www.cumulusstudio.com.au

Scale: 1:500

0 5m 10m 25m 50m

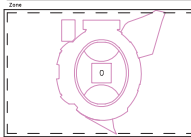

Client: Macquarie Point Development Corporation


Project No.: 322070,00

Project: MACQUARIE POINT MULTIPURPOSE STADIUM
41 Evans St, Hobart TAS 7000

Architect: The Architects' Firm is a leading architectural firm in Australia, with a reputation for innovative and sustainable design. The firm has a long history of working with the Macquarie Point Development Corporation on a range of projects, including the Macquarie Point Multipurpose Stadium.

Drawing Title: GENERAL ARRANGEMENT - LEVEL 1M PLAN

Document Control Status:	PoSS
Coordinated:	101
Project Architect:	101
Project Director:	101
Drawing Number:	101
Drawn:	OA
Scale:	1:500 (A3)
Revision Date:	12/21/2024
Revision:	

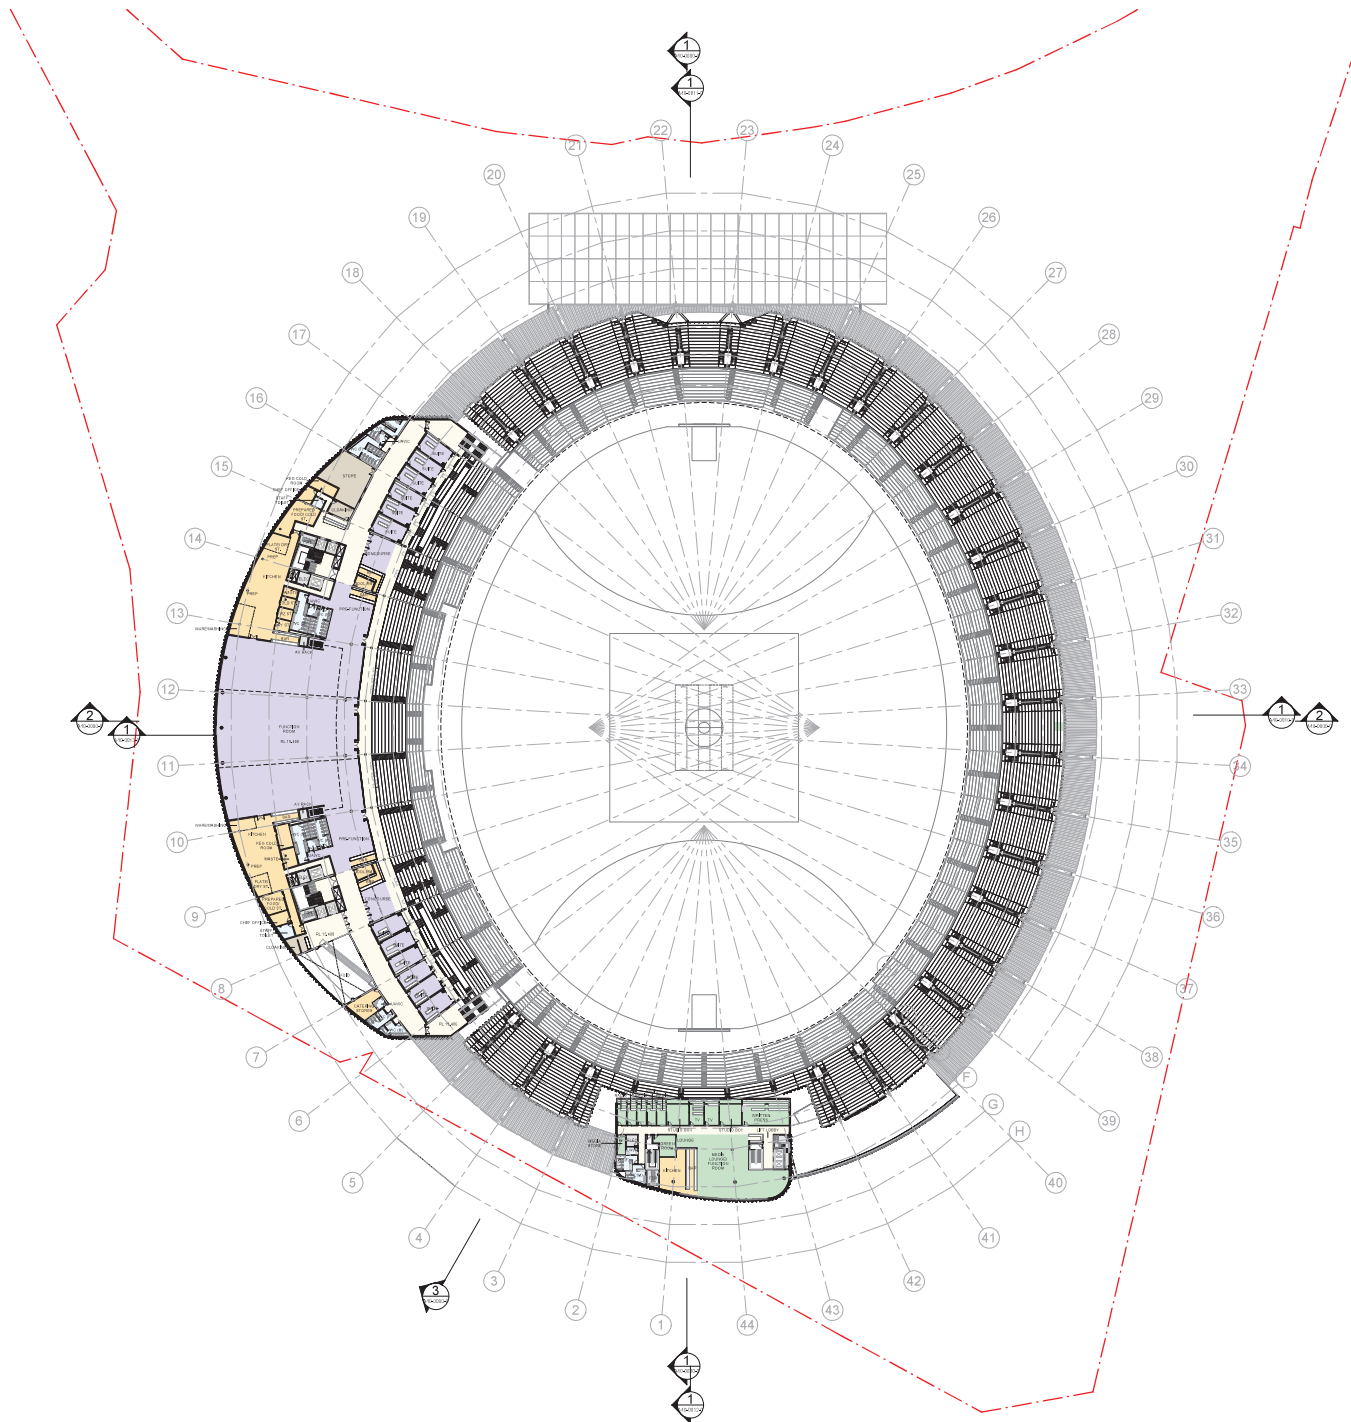

GENERAL ARRANGEMENT

- TITLE BOUNDARY
- HIGH SENSITIVITY AREA
- POSS BOUNDARY
- MULTIPURPOSE STADIUM ZONE (MAC POINT PRECINCT PLAN 2022)
- EXTENT OF ROOF COVER

INTEGRATED COMPLEMENTARY MIXED USE DEVELOPMENT REFER TO MACQUARIE POINT PROJECT OF STATE BARRIANCE URBAN DESIGN FRAMEWORK REPORT

DEPARTMENT LEGEND

- TRANSPORT AND CIRCULATION
- CATERING FACILITIES
- PUBLIC AMENITIES
- SERVICES
- MEDIA BROADCAST
- PREMIUM AREAS
- BACK OF HOUSE
- TEAM FACILITIES

SIGNAGE

- SITE TOTAL SIGN LOCATION
- DIRECTIONAL SIGN LOCATION

AREA SCHEDULE

TRANSPORT AND CIRCULATION	32175 m ²
CATERING FACILITIES	3810 m ²
PUBLIC AMENITIES	2195 m ²
SERVICES	2395 m ²
MEDIA BROADCAST	3285 m ²
PREMIUM AREAS	2850 m ²
BACK OF HOUSE	3810 m ²
TEAM FACILITIES	2640 m ²
FUTURE RETAIL	1210 m ²

TOTAL BUILDING AREA, FINAL SPLIT OF AREAS SUBJECT TO CHANGE ON BUILDING APPLICATION

No.	Description	By	Date
01	PRELIMINARY PROJECT OF STATE		12/21/2024
02	PRELIMINARY PROJECT OF STATE		12/21/2024
COX
Cumulus
LUS

Cox Architecture
Level 11, 111 Macquarie Lane
Sydney NSW 2000
Australia
T + 61 2 9555 5206
coxarchitecture.com.au

Cumulus Studio
Level 1, 111 Macquarie Lane
Sydney NSW 2000
Australia
T + 61 2 9555 5206
cumulusstudio.com.au

Scale: 1:500

0 5m 10m 25m 50m

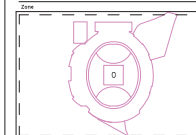

Client: Macquarie Point Development Corporation

Project No.: 322070,00

Project: MACQUARIE POINT MULTIPURPOSE STADIUM
41 Evans St, Hobart TAS 7000

Architect: The stadium is a new building that will be the first of its kind in the city of Hobart. It will be a multi-purpose stadium that will be used for a variety of events, including sports, concerts, and community events. The stadium will be a landmark building that will be a source of pride for the city of Hobart.

Drawing Title: GENERAL ARRANGEMENT - LEVEL 2 STADIUM CLUB PLAN

Document Control Status: PoSS

Coordinated: 10/1

Project Architect: 10/1

Project Director: 10/1


Drawing Number: NPMMS-CXC-OR-01-420-0030

Drawn: OA

Scale: 1:500 (B/A)

Revision Date: 01/21/2025

Revision: 1

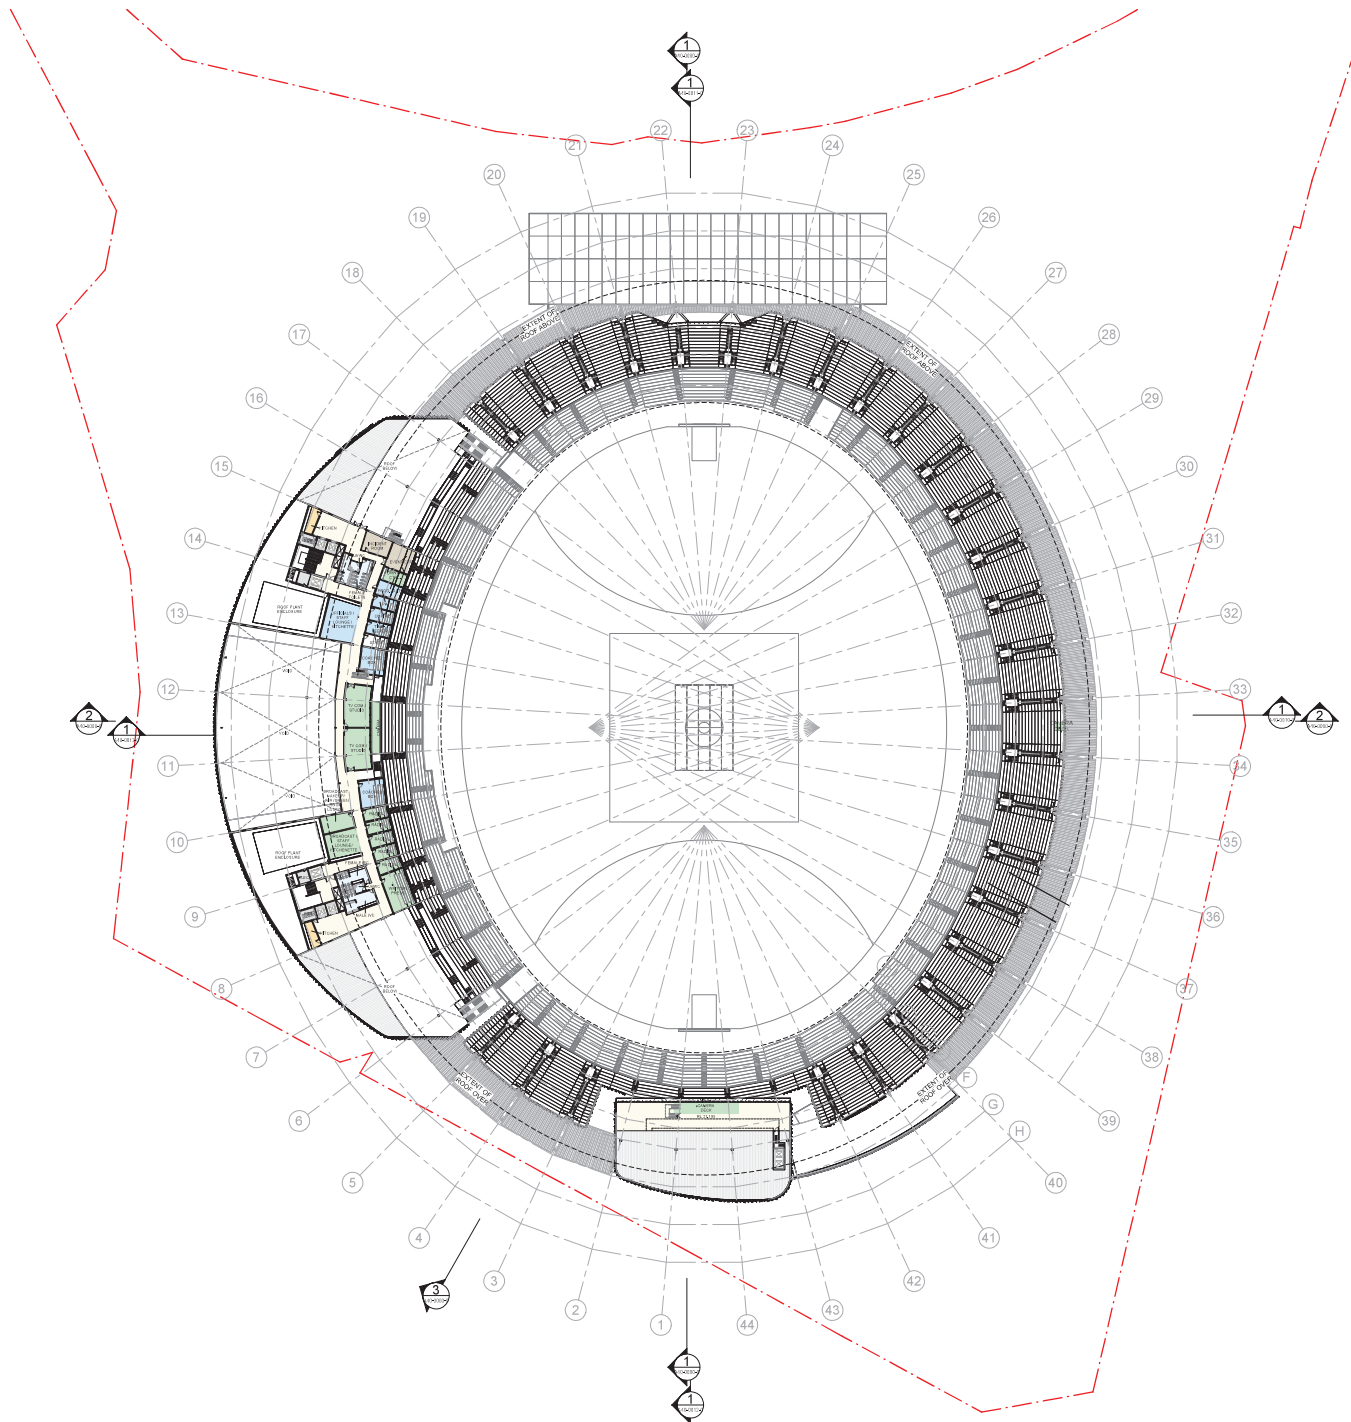

GENERAL ARRANGEMENT

- TITLE BOUNDARY
- HIGH SENSITIVITY AREA
- POSS BOUNDARY
- MULTIPURPOSE STADIUM ZONE (MAC POINT PRECINCT PLAN 2022)
- EXTENT OF ROOF OVER

INTEGRATED COMPLEMENTARY
MIXED USE DEVELOPMENT REFER TO MACQUARIE POINT
PROJECT OF STATE BARRIANCE URBAN DESIGN
FRAMEWORK REPORT

DEPARTMENT LEGEND

- TRANSPORT AND CIRCULATION
- CATERING FACILITIES
- PUBLIC AMENITIES
- SERVICES
- MEDIA BROADCAST
- PREMIUM AREAS
- BACK OF HOUSE
- TEAM FACILITIES

SIGNAGE

- SITE TOTAL SIGN LOCATION
- DIRECTIONAL SIGN LOCATION

AREA SCHEDULE

TRANSPORT AND CIRCULATION	32175 m ²
CATERING FACILITIES	3810 m ²
PUBLIC AMENITIES	2195 m ²
SERVICES	2385 m ²
MEDIA BROADCAST	3285 m ²
PREMIUM AREAS	2850 m ²
BACK OF HOUSE	3810 m ²
TEAM FACILITIES	2640 m ²
FUTURE RETAIL	1210 m ²

TOTAL BUILDING AREA, FINAL SPLIT OF AREAS SUBJECT TO
CHANGE ON BUILDING APPLICATION

No.	Description	By	Date
01	PRELIMINARY PROJECT OF STATE		12/21/2024
02	PRELIMINARY PROJECT OF STATE		12/21/2024
COX
Cumulus
LUS

Cox Architecture
Level 11, 111 Macquarie Street
Sydney NSW 2000
Australia
T + 61 2 9555 5206
coxarchitecture.com.au

Cumulus Studio
Level 1, 111 Macquarie Street
Sydney NSW 2000
Australia
T + 61 2 9555 5206
cumulusstudio.com.au

Scale 1:500

0 5m 10m 25m 50m

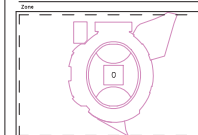

Client: Macquarie Point Development Corporation

Project No.: 322070,00

Project: MACQUARIE POINT MULTIPURPOSE STADIUM
41 Evans St, Hobart TAS 7000

Architect: The Architects' Team
The Architects' Team is a multi-disciplinary team of architects, interior designers, landscape architects, and engineers. The team has a proven track record in delivering high-quality, sustainable, and innovative architectural solutions for a wide range of clients and projects. The team's expertise spans from conceptual design and planning to construction management and post-occupancy evaluation. The team's commitment to excellence and innovation is reflected in its award-winning portfolio of work.

Drawing Title: GENERAL ARRANGEMENT - LEVEL 3 MEDIA PLAN

Document Control Status:

PoSS

Coordinated: 10/1

Project Architect: 10/1

Project Director: 10/1

Drawing Number: NPMAS-CXC-DR-01-420-0040

Drawn: 0/1

Scale: 1:500 (B/A)

Revision Date: 01/21/2025

Revision:

— TITLE BOUNDARY
— HIGH SENSITIVITY AREA
— POSS BOUNDARY
— MULTIPURPOSE STADIUM
(MAC POINT PRECINCT)
--- EXTENT OF ROOF OVER


INTEGRATED COMPLEMENTARY
MIXED USE DEVELOPMENT REFER TO MACQUARIE POINT
PROJECT OF STATE SIGNIFICANCE: URBAN DESIGN
FRAMEWORK REPORT

- TRANSPORT AND CIRCULATION
- CATERING FACILITIES
- PUBLIC AMENITIES
- SERVICES
- MEDIA BROADCAST
- PREMIUM AREAS
- BACK OF HOUSE
- TEAM FACILITIES

 SITE TOTEM SIGN LOCATION
 DIRECTIONAL SIGN LOCATION

TRANSPORT AND CIRCULATION	22175 m³
CATERING FACILITIES	3610 m³
PUBLIC AMENITIES	2195 m³
SERVICES	2365 m³
MEDIA BROADCAST	3285 m³
PREMIUM AREAS	2850 m³
BACK OF HOUSE	3810 m³
TEAM FACILITIES	2640 m³
FUTURE RETAIL	1210 m³

TOTAL BUILDING AREA. FINAL SPLIT OF AREAS SUBJECT TO CHANGE ON BUILDING APPLICATION.

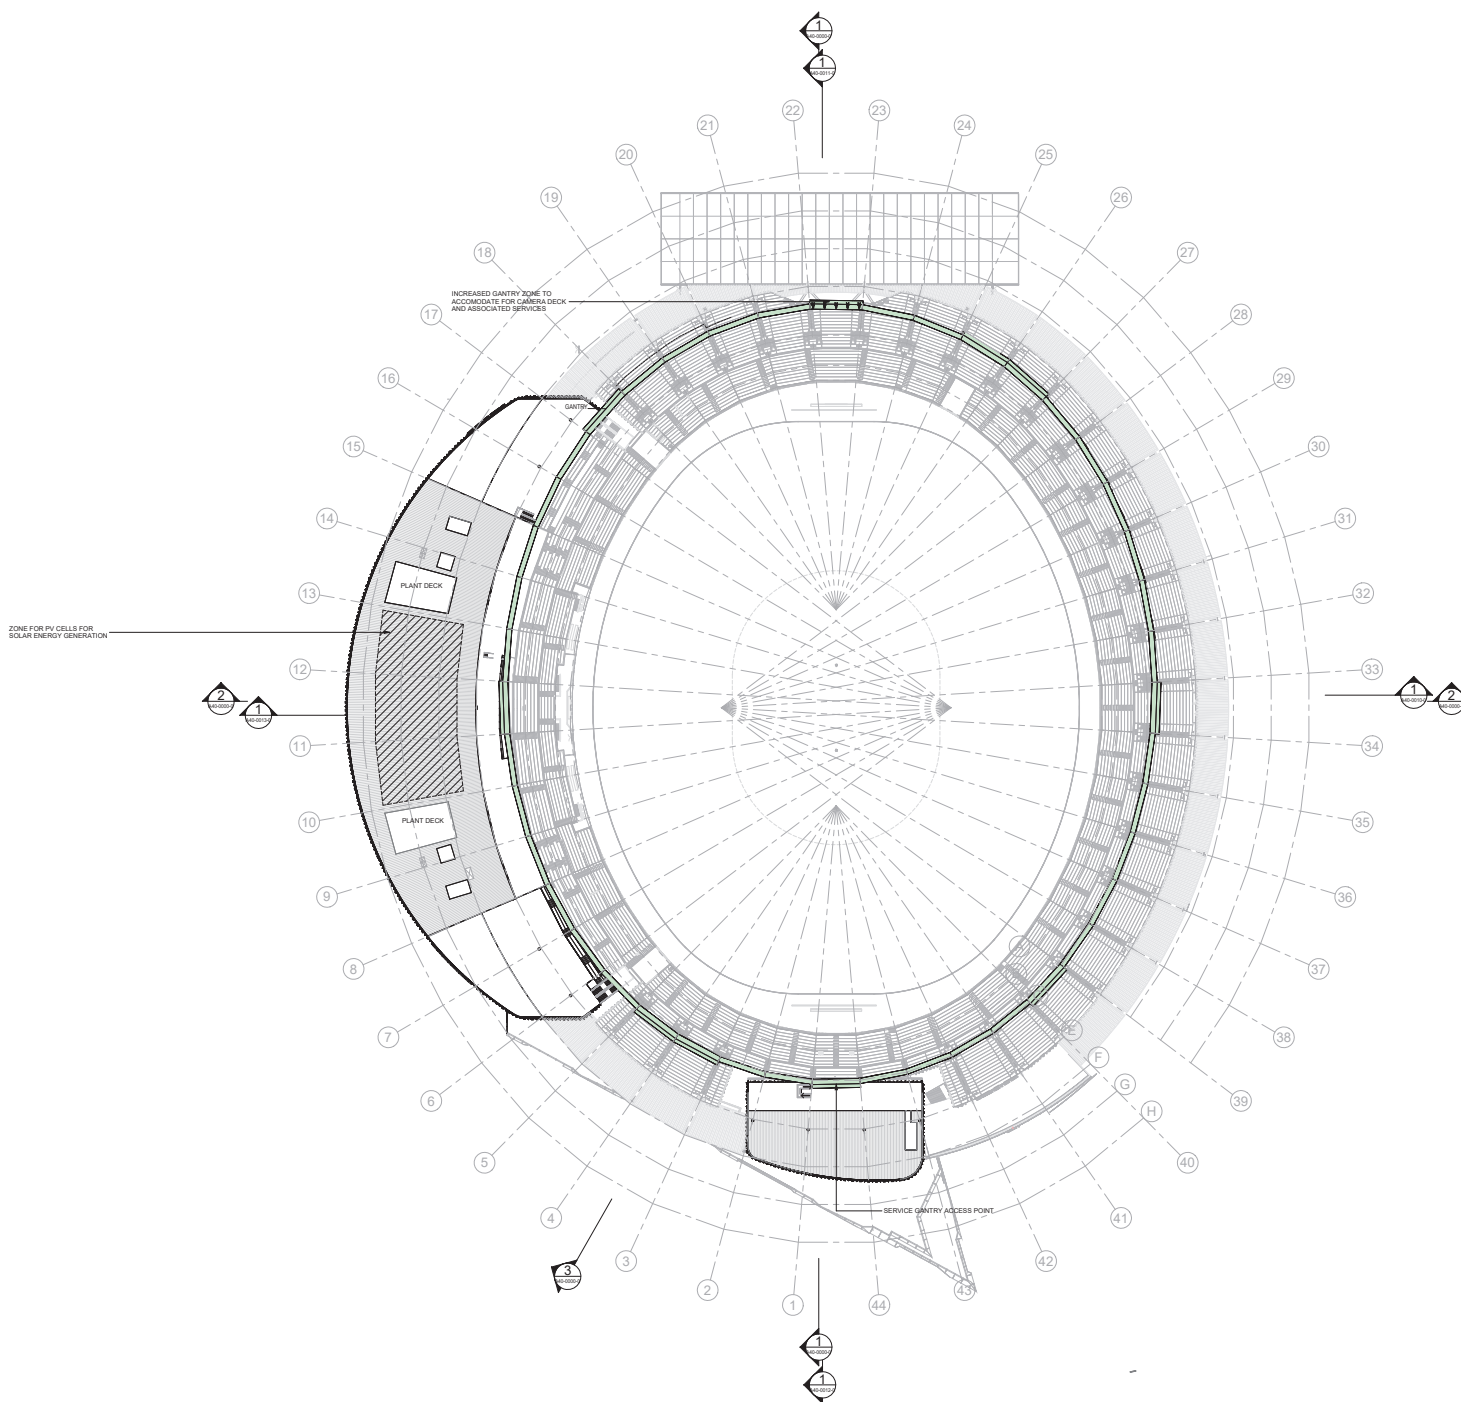

C O X

Cox Architecture
Level 2, 167 Flinders Lane
Melbourne VIC 3000
Australia


T + 61 3 9650 3288
enquiries@cox.com.au

CUMULUS

Scale

Scale 1:500 

0 5m 10m 25m 50

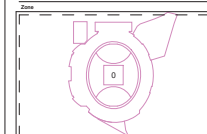

Client Macquarie Point Development Corporation

Project No.	322070.00
-------------	-----------

Project **MACQUARIE POINT MULTIPURPOSE STADIUM**
41 Evans St, Hobart TAS 7000

Acknowledgement

The Stadium Team acknowledges the traditional owners of this land, the Maatjina people, and pay respect to those that have passed before us. We acknowledge today's Tasmanian Aboriginal people, the Palawa, and

Drawing Title
GENERAL ARRANGEMENT - LEVEL 4
GANTRY LEVEL

Document Control Status:

PoSS

Co-ordinated: _____ Drawn: _____


	MM	QA

Project Architect: MM Scale: 1:500 @ A0

Project Director:	Revision Date:
ARUSHI	03.03.2025

Drawing Number:	Revision:
-----------------	-----------

MPMS-CXC-DR-01-A20-0050 P3

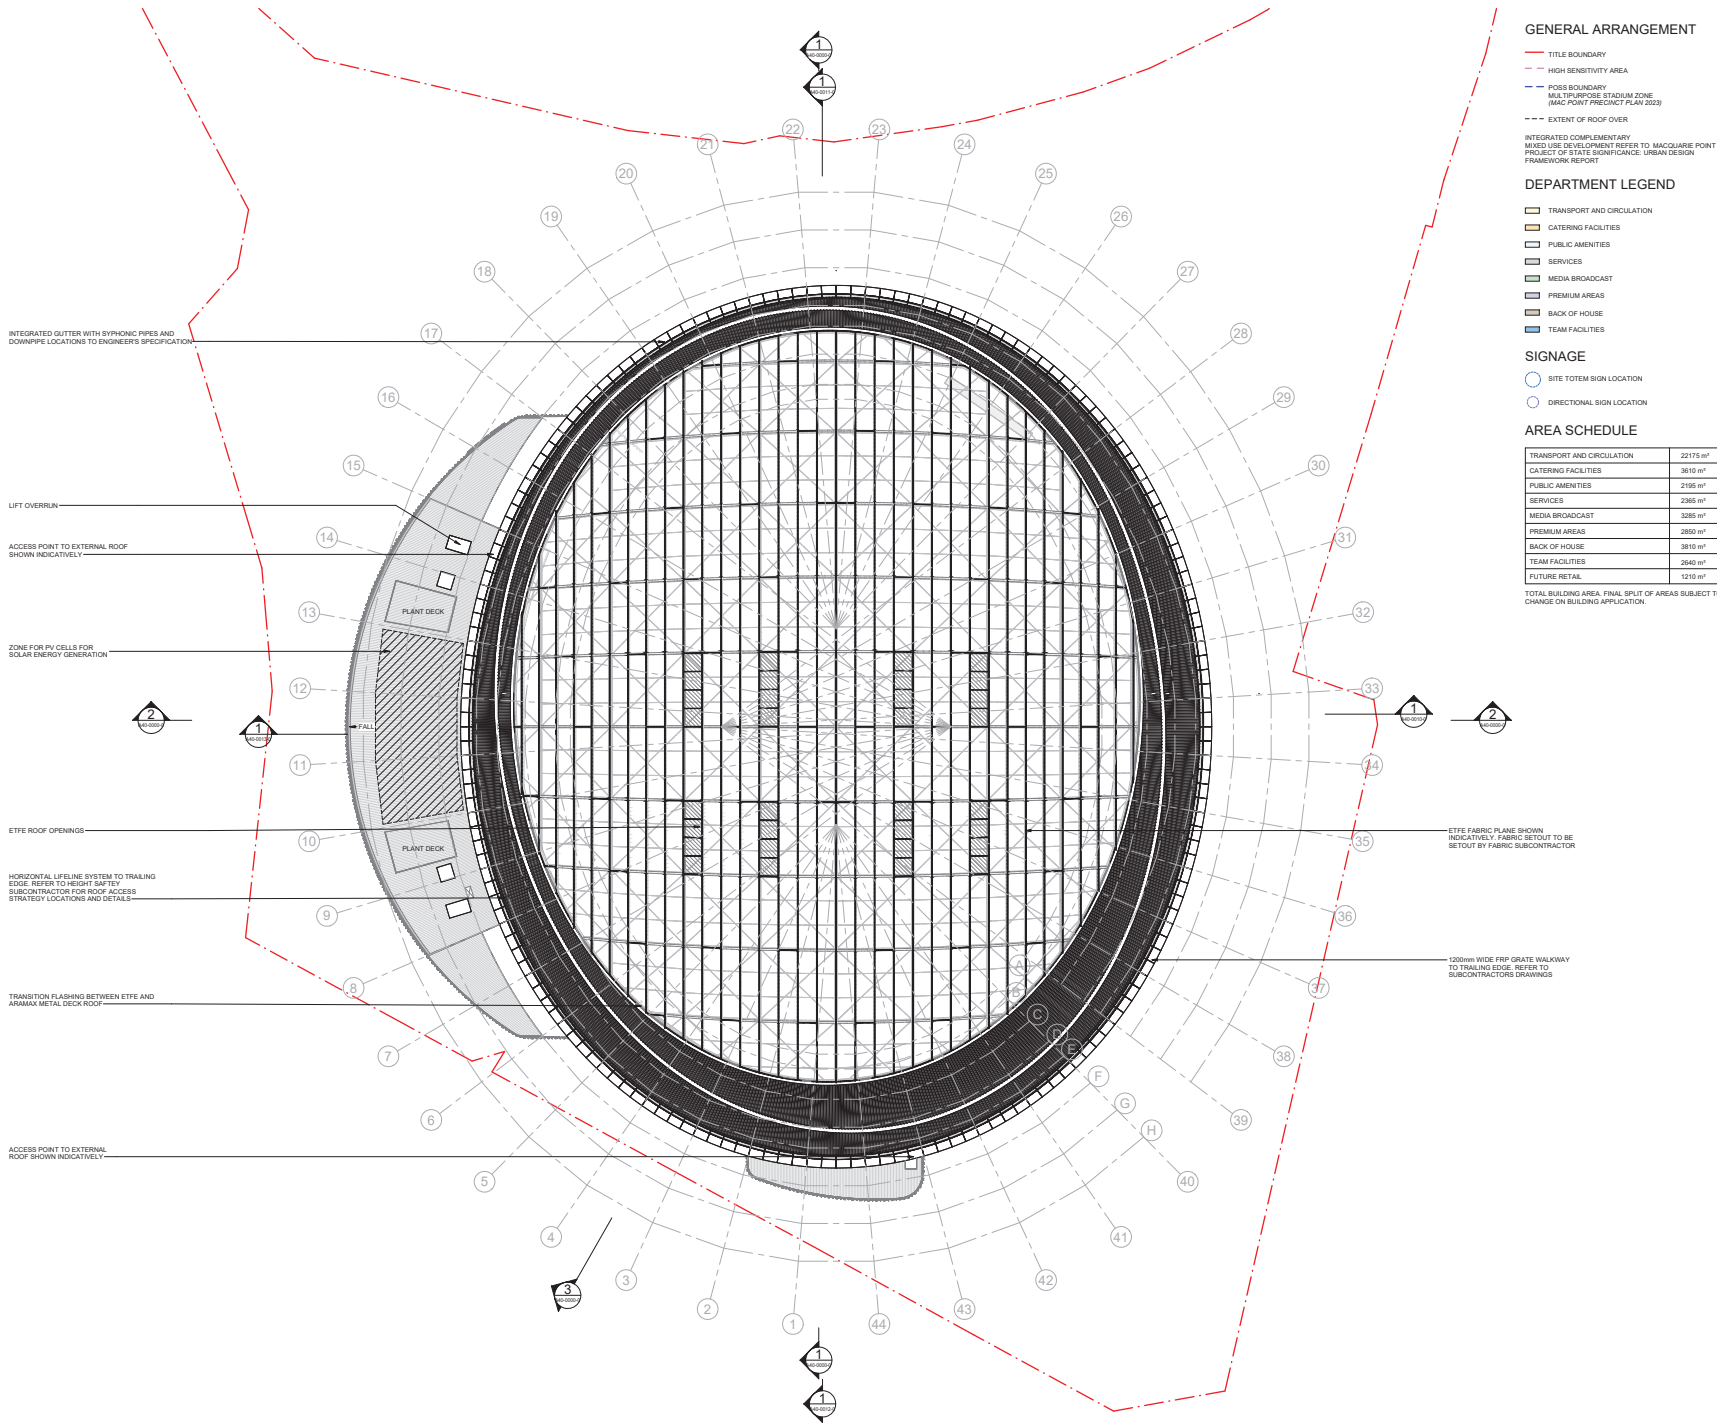

GENERAL ARRANGEMENT

- TITLE BOUNDARY
- HIGH SENSITIVITY AREA
- POSS BOUNDARY MULTIPURPOSE STADIUM ZONE (MACQUARIE PRECINCT PLAN 2023)
- EXTENT OF ROOF OVER
- INTEGRATED COMPLEMENTARY MIXED USE DEVELOPMENT REFER TO MACQUARIE POINT PROJECT OF STATE SIGNIFICANCE: URBAN DESIGN FRAMEWORK REPORT

DEPARTMENT LEGEND

- TRANSPORT AND CIRCULATION
- CATERING FACILITIES
- PUBLIC AMENITIES
- SERVICES
- MEDIA BROADCAST
- PREMIUM AREAS
- BACK OF HOUSE
- TEAM FACILITIES

SIGNAGE

- SITE TOTEM SIGN LOCATION
- DIRECTIONAL SIGN LOCATION

AREA SCHEDULE

TRANSPORT AND CIRCULATION	22175 m ²
CATERING FACILITIES	3610 m ²
PUBLIC AMENITIES	2195 m ²
SERVICES	2365 m ²
MEDIA BROADCAST	3285 m ²
PREMIUM AREAS	2850 m ²
BACK OF HOUSE	3810 m ²
TEAM FACILITIES	2640 m ²
FUTURE RETAIL	1210 m ²

TOTAL BUILDING AREA, FINAL SPLIT OF AREAS SUBJECT TO CHANGE ON BUILDING APPLICATION.

Rev	Description	By	Date
01	ISSUED FOR PROJECT OF STATE SIGNIFICANCE		18.08.2024
02	ISSUED FOR PROJECT OF STATE SIGNIFICANCE		01.12.2025
03	ISSUED FOR PROJECT OF STATE SIGNIFICANCE		20.03.2025

COX

CUMULUS

Cox Architecture
Level 2, 161 Fawcett Lane
Melbourne VIC 3000
Australia
T + 61 3 9550 3288
coxarchitecture.com.au

Cumulus Studio
Level 2, 127 Macquarie Street
Sydney NSW 2000
Australia
T + 61 2 8231 6841
www.cumulusstudio.com

Scale
Scale 1:500


0

5m

10m

25m

50m

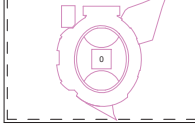

Client
Macquarie Point Development Corporation

Project No.
322070.00

Project
MACQUARIE POINT MULTIPURPOSE STADIUM
41 Evans St, Hobart TAS 7000

Acknowledgement
The Studio/Team acknowledges the traditional owners of this land, the Palawa people, and pay respects to them for their deep cultural connection to the land and the community. The Studio/Team acknowledges the traditional owners of this land, the Palawa people, and pay respects to them for their deep cultural connection to the land and the community.

Drawing Title
GENERAL ARRANGEMENT - ROOF PLAN



Document Control Status:
PoSS

Co-ordinated:
Project Architect:
Project Director:
Drawing Number:

MM
MM
ADSDH
MFMAS-CXC-01-A20-0060

Drawn:
Status:
Revision Date:
Revision:

OA
Status
03.03.2025
Revision

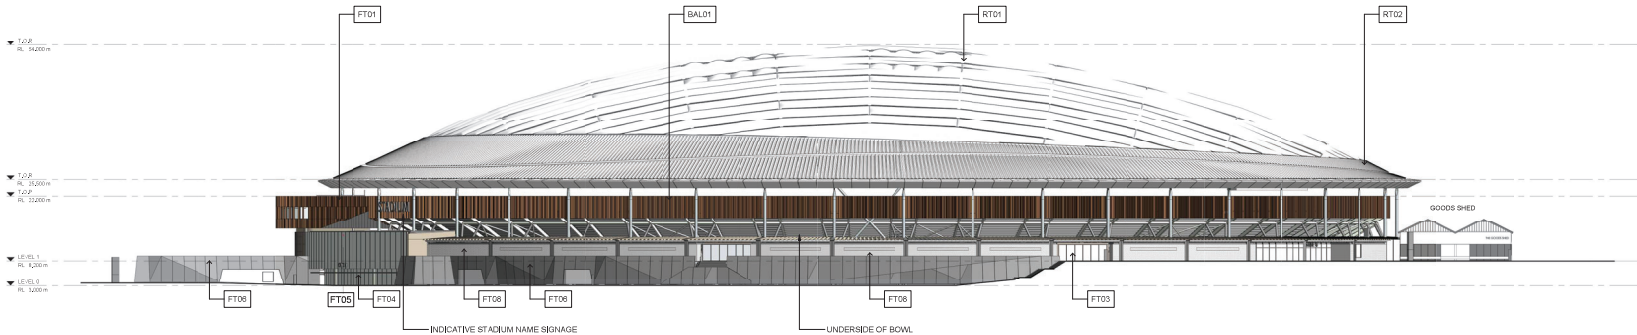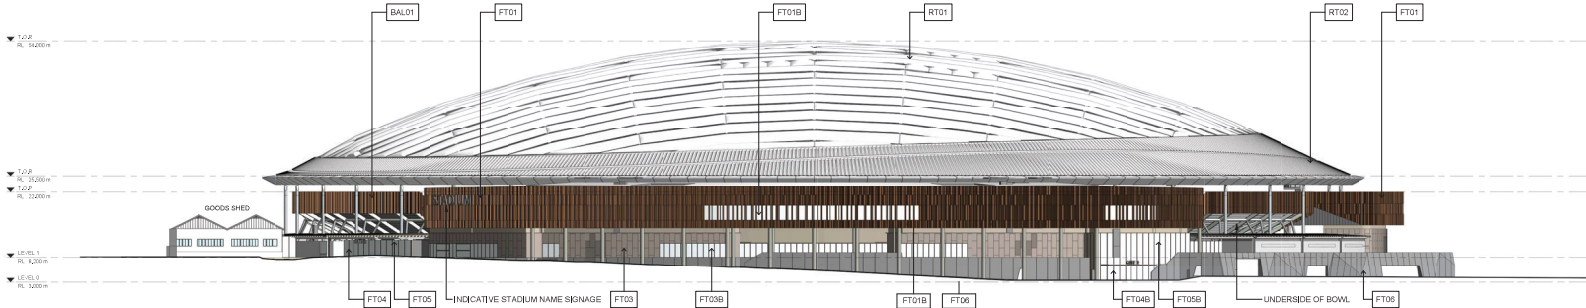

FAÇADE ELEVATIONS LEGEND

THIS DRAWING IS TO BE READ IN CONJUNCTION WITH ALL RELEVANT CONSULTANT DRAWINGS AND SPECIFICATION.
DIMENSIONS SHOWN ARE ONLY FOR INFORMATION AND LOCATION.
DIMENSIONS SHALL NOT BE TAKEN FROM GRID WITHIN THIS DOCUMENT.

REFER TO 12 SERIES FOR GRID SETOUT PLAN AND LOCATION
REFER TO 20 SERIES FOR PLANS
REFER TO 30 SERIES FOR OVERALL ELEVATIONS
REFER TO 40 OVERALL SECTIONS & BUILDING SECTIONS

RELATIVE LEVEL (METRES) ABOVE DATUM

TOP OF PARAPET LEVEL (METRES) ABOVE DATUM

FAÇADE TYPE TAG

FAÇADE TYPES

- RT01 EQUITONE CLADDING WITH PERFORATED ANODISED ALUMINIUM FOLDED FINES
- RT02 HIGH PERFORMANCE DSU GLAZING BEHIND PERFORATED ANODISED ALUMINIUM FOLDED FINES
- FT01 SOLID POWDERCOATED ALUMINIUM METAL CLADDING WITH PERFORATED METAL IN FRONT OF FT03C
- FT02 FRAMED WINDOW WALL GLAZING WITH VARIOUS DOOR AND WINDOWS
- FT03 EXTRUDED ALUMINIUM LOUVRES
- FT04 EXTERNAL SINGLE / DOUBLE LEAF PIVOT DOORS WITHIN GLAZED WALL
- FT05 EXTERNAL SINGLE / DOUBLE LEAF PIVOT DOORS WITHIN GLAZED WALL WITH GLULAM MULLIONS
- FT06 LARGE SPAN GLAZING WALL WITH TIMBER INFILL STEEL MULLIONS
- FT07 LARGE SPAN GLAZING WALL WITH GLULAM MULLIONS
- FT08 PRECAST CONCRETE WITH VARYING PANEL TYPES
- FT09 FIBRE CEMENT SHEET
- FT10 RECESSED EXTRUDED ALUMINIUM LOUVRES
- FT11 BLOCKWORK, CUSTOM COURSED TBC, COLOUR AND FINISH TBC
- FT12 VENTILATION BLOCKWORK COLOUR AND FINISH TBC IN FRONT OF LOUVRES FT03C
- FT13 FRAMELESS STRUCTURAL GLAZING WALL WITH GLAZED MULLIONS
- FT14 ANTI-REFLECTIVE, FRAMELESS, TOP AND BOTTOM FIXED ANGLE STRUCTURAL GLAZING WALL
- FT15 ANTI-REFLECTIVE, FRAMELESS, TOP AND BOTTOM FIXED VERTICAL STRUCTURAL GLAZING WALL WITH ANTI-REFLECTIVE COATING
- FT16 SINGLE / DOUBLE LEAF DOORS WITHIN GLAZED WALL / ALUMINIUM
- FT17 BIFOLD DOORS (ALUMINIUM)
- FT18 FRAMELESS GLAZED OPERABLE PANELS INTEGRATED WITH FT11B
- FT19 BALUSTRADES AND HANDRAILS EXTERNAL
- FT20 BACK OF BOWL BALUSTRADE WITH PERFORATED ANODISED ALUMINIUM FOLDED FINES AND POWDERCOATED METAL PLATES ON THE BOWL SIDE

PROTECTIVE COATING EXTERNAL (STEEL)

STEEL PROTECTIVE COATING 13 COAT SYSTEM

CLADDINGS

- CL01 SOLID METAL CLADDING (ANODISED ALUMINIUM)
- CL02 METAL CEILING CASSETTE, CUSTOM SHAPE
- CL03 SOLID METAL CLADDING (POWDERCOATED)
- CL04 SOLID METAL CLADDING (POWDERCOATED)
- CL05 LOCALLY SOURCED TIMBER CLADDING

Rev	Description	By	Date
01	REVISION PROJECT OF STATE		10/01/2024
02	REVISION PROJECT OF STATE		10/01/2024
COX

CUMULUS

Client

MACQUARIE POINT DEVELOPMENT CORPORATION

Project No.

322070,00

Project

MACQUARIE POINT MULTIPURPOSE STADIUM
41 Evans St, Hobart TAS 7000

Architect

Cox Cumulus Pty Ltd
100/101 Collins Street
Melbourne VIC 3000
Australia
T + 61 3 6553 1200
www.coxcumulus.com.au

Drawing Title

BUILDING ELEVATIONS - EAST AND WEST

Document Control Status

PoSS

Coordinated

Drawn

Project Architect

Scale

Project Director

Revision Date

Drawing Number

Revisions

Scale

1:100

Key Plan

Client

MACQUARIE POINT DEVELOPMENT CORPORATION

Project No.

322070,00

Project

MACQUARIE POINT MULTIPURPOSE STADIUM
41 Evans St, Hobart TAS 7000

Architect

Cox Cumulus Pty Ltd
100/101 Collins Street
Melbourne VIC 3000
Australia
T + 61 3 6553 1200
www.coxcumulus.com.au

Drawing Title

BUILDING ELEVATIONS - EAST AND WEST

Document Control Status

PoSS

Coordinated

Drawn

Project Architect

Scale



Project Director

Revision Date

Drawing Number

Revisions

PROJECT TEAM: COX CUMULUS PTY LTD 30/01/2024 10:00 AM

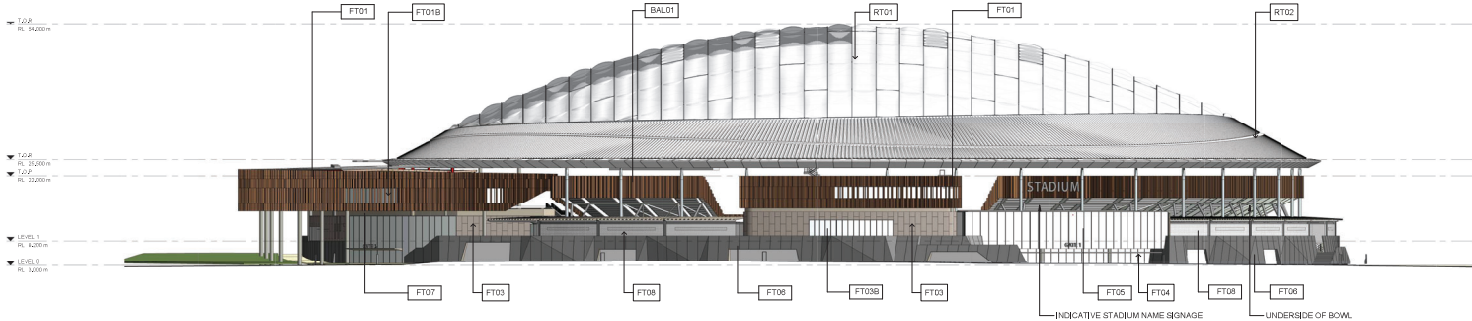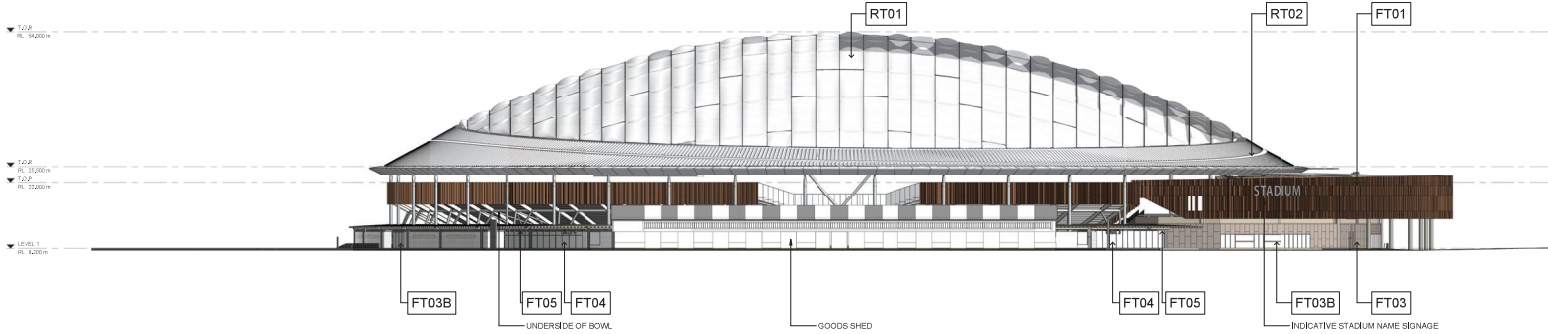

FACADE ELEVATIONS LEGEND

THIS DRAWING IS TO BE READ IN CONJUNCTION WITH ALL RELEVANT CONSULTANT DRAWINGS AND SPECIFICATION. DIMENSIONS SHOWN ARE ONLY FOR INFORMATION AND LOCATION. DIMENSIONS SHALL NOT BE TAKEN FROM GRID WITHIN THIS DOCUMENT.

REFER TO 12 SERIES FOR GRID SETOUT PLAN AND LOCATION
 REFER TO 20 SERIES FOR PLAN
 REFER TO 30 SERIES FOR OVERALL ELEVATIONS
 REFER TO 40 OVERALL SECTIONS & BUILDING SECTIONS

RELATIVE LEVEL (METRES) ABOVE DATUM
 TOP OF PARAPET LEVEL (METRES) ABOVE DATUM
 FACADE TYPE TAG

FACADE TYPES

- ELEVATION CLADDING WITH PERFORATED ANODISED ALUMINIUM FOLDED FINES
 HIGH PERFORMANCE DSU GLAZING BEHIND PERFORATED ANODISED ALUMINIUM FOLDED FINES
 SOLID POWDERCOATED ALUMINIUM METAL CLADDING WITH PERFORATED METAL IN FRONT OF FINES
 FRAMED WINDOW WALL GLAZING WITH VARIOUS DOOR AND WINDOWS
 EXTRUDED ALUMINIUM LOUVRES
 EXTERNAL SINGLE / DOUBLE LEAF PIVOT DOORS WITH GLAZED WALL
 EXTERNAL SINGLE / DOUBLE LEAF PIVOT DOORS WITH GLAZED WALL WITH GLULAM MULLIONS
 LARGE SPAN GLAZING WALL WITH TIMBER INFILL STEEL MULLIONS
 LARGE SPAN GLAZING WALL WITH GLULAM MULLIONS
 PRECAST CONCRETE WITH VARYING PANEL TYPES
 FIBRE CEMENT SHEET
 RECESSED EXTRUDED ALUMINIUM LOUVRES
 BLOCKWORK, CUSTOM COURING TBC, COLOUR AND FINISH TBC
 VENTILATION BLOCKWORK COLOUR AND FINISH TBC IN FRONT OF LOUVRES FT03C
 FRAMELESS STRUCTURAL GLAZING WALL WITH GLAZED MULLIONS
 ANTI-REFLECTIVE, FRAMELESS, TOP AND BOTTOM FIXED, ANGLE STRUCTURAL GLAZING WALL
 ANTI-REFLECTIVE, FRAMELESS, TOP AND BOTTOM FIXED, VERTICAL STRUCTURAL GLAZING WALL WITH ANTI-REFLECTIVE COATING
 SINGLE / DOUBLE LEAF DOORS WITH GLAZED WALL ALUMINIUM
 BIFOLD DOORS (ALUMINIUM)
 FRAMELESS GLAZED OPERABLE PANELS INTEGRATED WITH FT11B
 BALUSTRADES AND HANDRAILS EXTERNAL
 BACK OF BOWL BALUSTRADE WITH PERFORATED ANODISED ALUMINIUM FOLDED FINES AND POWDERCOATED METAL PLATES ON THE BOWL SIDE

PROTECTIVE COATING EXTERNAL (STEEL)
 STEEL PROTECTIVE COATING 13 COAT SYSTEM

- CLADDINGS
 SOLID METAL CLADDING (ANODISED ALUMINIUM)
 METAL CEILING CASSETTE, CUSTOM SHAPE
 SOLID METAL CLADDING (POWDERCOATED)
 SOLID METAL CLADDING (POWDERCOATED)
 LOCALLY SOURCED TIMBER CLADDING

Rev	Description	By	Date
01	REVISED PROJECT OF STATE		10/03/2024
02	REVISED PROJECT OF STATE		10/03/2025
03	REVISED PROJECT OF STATE		10/03/2025
04	REVISED PROJECT OF STATE		10/03/2025
05	REVISED PROJECT OF STATE		10/03/2025
06	REVISED PROJECT OF STATE		10/03/2025
07	REVISED PROJECT OF STATE		10/03/2025
08	REVISED PROJECT OF STATE		10/03/2025
09	REVISED PROJECT OF STATE		10/03/2025
10	REVISED PROJECT OF STATE		10/03/2025

Cox Architecture
 Level 11, 111 Market Lane
 Hobart TAS 7000
 Australia
 T + 61 3 6553 3206
 coxarchitecture.com.au

Cumulus Studio
 Level 1, 111 Market Lane
 Hobart TAS 7000
 Australia
 T + 61 3 6553 3441
 cumulusstudio.com.au

Scale

Key Plan

Client

MACQUARIE POINT DEVELOPMENT CORPORATION

Project No.

322070,00

Project

MACQUARIE POINT MULTIPURPOSE STADIUM

41 Evans St, Hobart TAS 7000

Architect/Engineer

Cox Architecture

Drawing Title

BUILDING ELEVATIONS - NORTH AND SOUTH

Document Control Status:

PoSS

Coordinated:

Drawn:

Project Architect:



Scale:

Project Director:

Revision Date:

Drawing Number:

Revision:

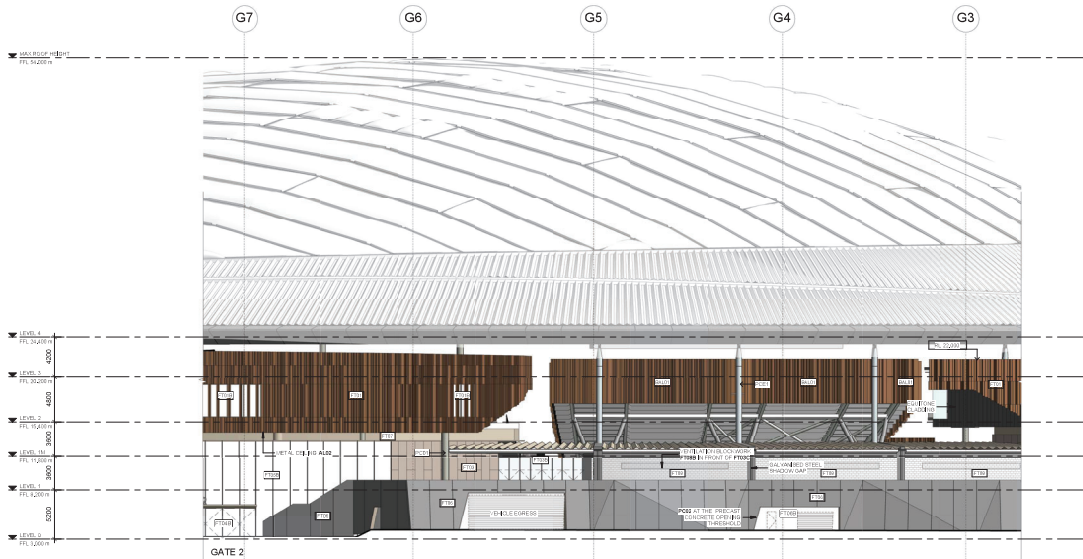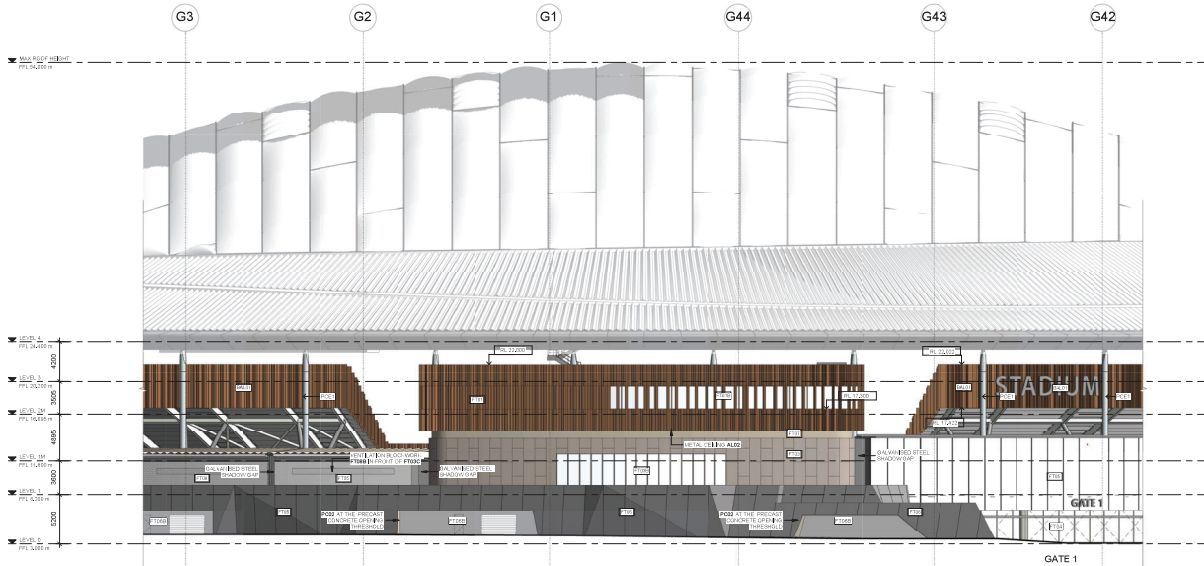

FACADE ELEVATIONS LEGEND

THIS DRAWING IS TO BE READ IN CONJUNCTION WITH ALL RELEVANT CONSULTANT DRAWINGS AND SPECIFICATIONS. GRID LINE SHOWN ARE ONLY FOR INFORMATION AND LOCATION. DIMENSIONS SHALL NOT BE TAKEN FROM GRID WITHIN THIS DOCUMENT.

REFER TO 12 SERIES FOR GRID SETOUT PLAN AND LOCATION
REFER TO 20 SERIES FOR PLAN
REFER TO 30 SERIES FOR OVERALL ELEVATIONS
REFER TO 40 OVERALL SECTION & BUILDING SECTIONS

RELATIVE LEVEL (METRES) ABOVE DATUM.
ELEVATION
TOP OF PARAPET LEVEL (METRES) ABOVE DATUM.
FAÇADE TYPE TAG

FAÇADE TYPES

- ET001 EIGHTH CLADDING WITH PERFORATED ANODIZED ALUMINUM FOLDED FINIS
- ET010 HIGH PERFORMANCE SOLU GLAZING BEHIND PERFORATED ANODIZED ALUMINUM FOLDED FINIS
- ET030 SOLID POWDERCOATED ALUMINUM METAL CLADDING WITH PERFORATED METAL IN FRONT OF FINIS
- ET035 FRAMED WINDOW WALL GLAZING WITH VARIOUS DOOR AND WINDOWS
- ET036 EXTRUDED ALUMINUM LOUVRES
- ET040 EXTERNAL SINGLE / DOUBLE LEAF PIVOT DOORS WITHIN GLAZED WALL
- ET045 EXTERNAL SINGLE / DOUBLE LEAF PIVOT DOORS WITHIN GLAZED WALL WITH GLUAM MULLIONS
- ET050 LARGE SPAN GLAZING WALL WITH TIMBER INFILL STEEL MULLIONS
- ET055 LARGE SPAN GLAZING WALL WITH GLUAM MULLIONS
- ET060 PRECAST CONCRETE WITH VARYING PANEL TYPES
- ET065 FIBRE CEMENT SHEET
- ET070 RECESSED EXTRUDED ALUMINUM LOUVRES
- ET080 BLOCKWORK, CUSTOM COURSE TBC, COLOUR AND FINISH TBC
- ET085 VENTILATION BLOCKWORK COLOUR AND FINISH TBC, IN FRONT OF LOUVRES FINIS
- ET090 FRAMELESS STRUCTURAL GLAZING WALL WITH ANTIREFLECTIVE COATING
- ET100 ANTIREFLECTIVE FRAMELESS, TOP AND BOTTOM FIXED, ANGLE STRUCTURAL GLAZING WALL
- ET110 ANTIREFLECTIVE FRAMELESS, TOP AND BOTTOM FIXED, VERTICAL STRUCTURAL GLAZING WALL WITH ANTIREFLECTIVE COATING
- ET120 SINGLE / DOUBLE LEAF DOORS WITHIN GLAZED WALL/ALUMINUM
- ET130 IS-FOLD DOORS (ALUMINUM)
- ET140 FRAMELESS GLAZED OPERABLE PANELS INTEGRATED WITH FINIS
- ET145 BALUSTRADES AND HANDRAILS EXTERNAL
- ET150 BACK OF BOWL BALUSTRADE WITH PERFORATED ANODIZED ALUMINUM FOLDED FINIS AND POWDERCOATED METAL PLATES ON THE BOWL SIDE

PROTECTIVE COATING EXTERNAL (STEEL)

- ET140 STEEL PROTECTIVE COATING (3 COAT SYSTEM)
- ET145 SOLID METAL CLADDING (ANODIZED ALUMINUM)
- ET150 METAL CEILING CASSETTE, CUSTOM SHAPE
- ET155 SOLID METAL CLADDING (POWDERCOATED)
- ET160 SOLID METAL CLADDING (POWDERCOATED)
- ET165 LOCALLY SOURCED TIMBER CLADDING

Rev	Description	By	Date
1	Issue for Project of State		16/05/2024
2	Issue for Project of State		16/05/2024
COXX

CUMULUS

Coxx Architecture

Level 10, 100 Macquarie Street

Macquarie, VIC 3000

Australia

T + 61 3 9595 2338

coxxarchitecture.com.au

Cumulus Studio



Level 10, 100 Macquarie Street

Macquarie, VIC 3000

Australia

T + 61 3 9595 2338

www.cumulusstudio.com.au

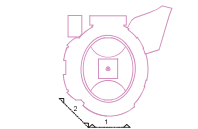 

Client
MACQUARIE POINT DEVELOPMENT CORPORATION

Project No.
322070.00


Project
MACQUARIE POINT MULTIPURPOSE STADIUM
41 Evans St, Hobart TAS 7000

Architect's Agreement
The Client has acknowledged the intellectual property of Coxx, Inc. and Cumulus Studio, and agrees to indemnify and hold Coxx, Inc. and Cumulus Studio harmless from and against all claims, damages, costs and expenses, including legal fees, arising from the use of the Client's name and logo in connection with the project.

Drawing Title
FAÇADE PART ELEVATION


Document Control Status
PoSS

Co-ordinated	DR	Drawn	SLURP
Project Architect	ALC	Scale	1:200 @ A0
Project Director	ALC	Revision Date	16/05/2024
Drawing Number	MPMS-CXC-OR-01-A30-2000-3	Revision	P3

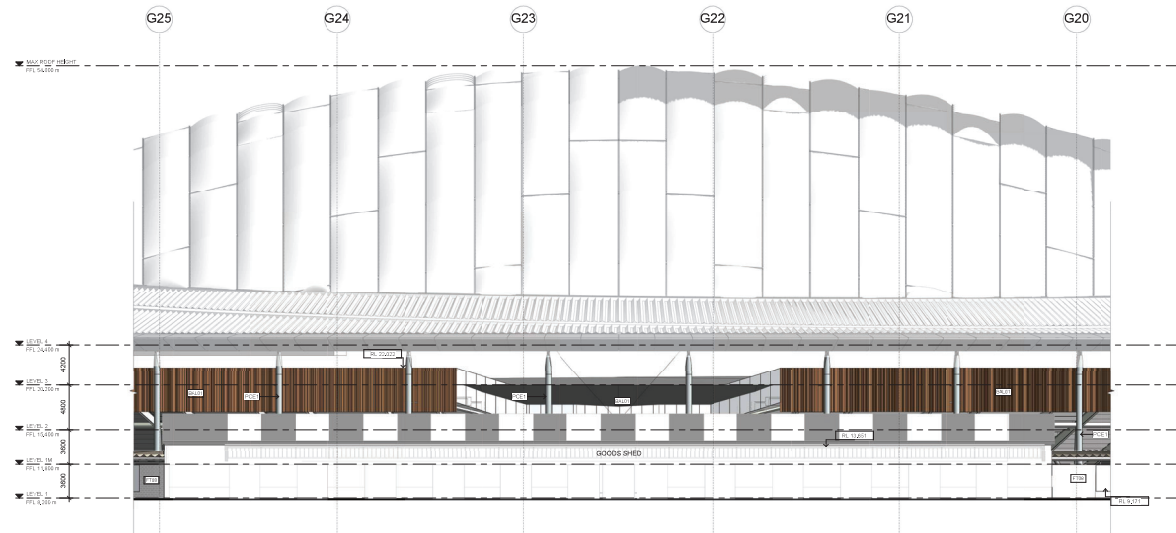


TM1 **LOCALLY SOURCED TIMBER CLADDING**


MPMS-CXC-DR-01-A30-2000-5

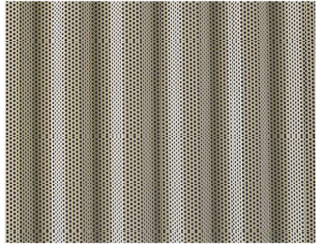

FT01
EQUITONE CLADDING WITH PERFORATED
ANODISED ALUMINIUM FOLDED FINs

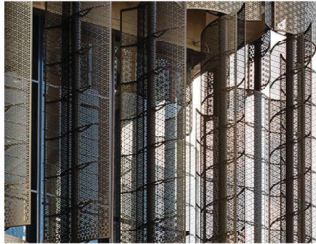


FT01B
HIGH PERFORMANCE DGU GLAZING BEHIND
PERFORATED ANODISED ALUMINIUM FOLDED
FINs

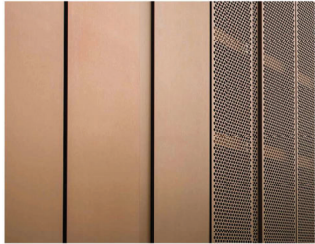

FT03
SOLID POWDERCOATED ALUMINIUM
METAL CLADDING, WITH PERFORATED METAL
IN FRONT OF LOUVRES FT03C



FT03B
FRAMED WINDOW WALL GLAZING, WITH
VARICUS DOOR AND WINDOWS

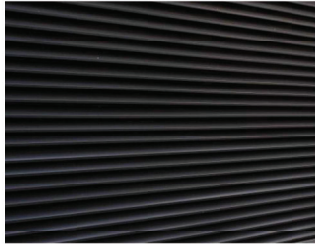


FT03C
EXTRUDED ALUMINIUM LOUVRES



FT04
EXTERNAL SINGLE / DOUBLE LEAF PIVOT
DOORS WITHIN GLAZED WALL




FT04B
EXTERNAL SINGLE / DOUBLE LEAF PIVOT
DOORS WITHIN GLAZED WALL WITH GLULAM
MULLIONS

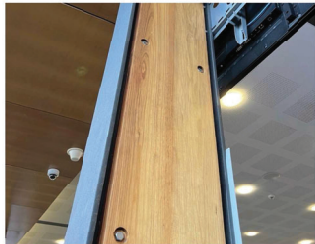

FT05
LARGE SPAN GLAZING WALL WITH TIMBER
INFILL STEEL MULLIONS



FT05B
LARGE SPAN GLAZING WALL WITH GLULAM
MULLIONS

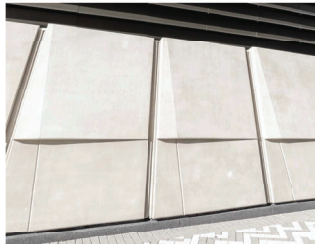

FT06
PRECAST CONCRETE WITH VARYING PANEL
TYPES




FT06B
FIBRE CEMENT SHEET



FT07
RECESSED EXTRUDED ALUMINIUM LOUVRES



FT08
BLOCKWORK, CUSTOM COURSING TBC,
COLOUR AND FINISH TBC

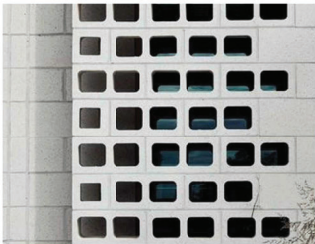

FT08B
VENTILATION BLOCKWORK COLOUR AND
FINISH TBC, IN FRONT OF LOUVRES FT03C


Rev	Description	By	Date
01	FOR PRELIMINARY DESIGN	DA	10/01/2024
02	FOR PRELIMINARY DESIGN	DA	10/01/2024
COX

Coastal Development
Level 1, 101-103, 105-107, 109-111, 4005-4007, 4009-4011



FT10
FRAMELESS, FULL HEIGHT STRUCTURAL GLAZING WALL (WITH GLAZED MULLIONS)

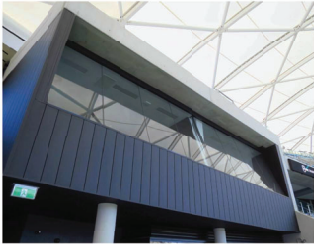

FT11
ANTI-REFLECTIVE, FRAMELESS, TOP AND BOTTOM FIXED, ANGLED STRUCTURAL GLAZING WALL

FT11B
ANTI-REFLECTIVE, FRAMELESS, TOP AND BOTTOM FIXED, VERTICAL STRUCTURAL GLAZING WALL WITH ANTI-REFLECTIVE COATING




FT12
SINGLE / DOUBLE LEAF DOORS WITHIN GLAZED WALL (ALUMINIUM)




FT13
BI-FOLD DOORS (ALUMINIUM)



FT14
FRAMELESS GLAZED OPERABLE PANELS INTEGRATED WITH FT11B

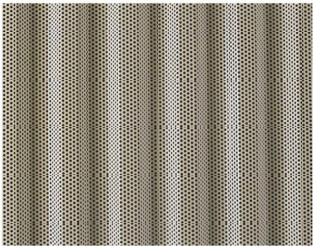


BAL01
BACK OF BOWL BALUSTRADE WITH PERFORATED ANODISED ALUMINIUM FOLDED FINS AND POWDERCOATED METAL PLATES ON THE BOWL SIDE

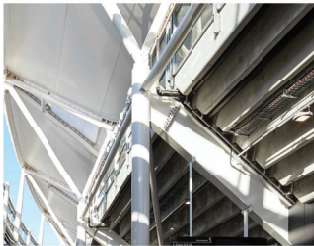

PCE1
STEEL PROTECTIVE COATING (3 COAT SYSTEM)




AL01
SOLID METAL CLADDING (ANODISED ALUMINIUM)

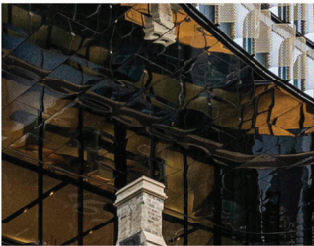


AL02
METAL CEILING CASSETTE, CUSTOM SHAPE


BAL02 DELETED

 

PC01
SOLID METAL CLADDING (POWDERCOATED)

 

PC02
SOLID METAL CLADDING (POWDERCOATED)

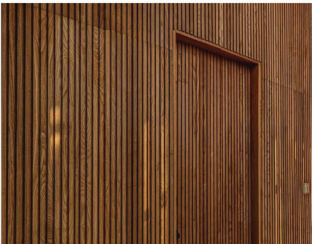

TM01
LOCALLY SOURCED TIMBER CLADDING


Rev	Description	By	Date
01	REVISION FOR PROJECT OF STATE		10/01/2024
02	REVISION FOR PROJECT OF STATE		10/01/2024
COX

CUMULUS

COX Architecture
Level 2, 101 William Street
Sydney NSW 2000
Australia
T + 61 2 9555 5206
coxarchitecture.com.au

Cumulus Studio
Level 2, 101 William Street
Sydney NSW 2000
Australia
T + 61 2 9555 5441
cumulusstudio.com.au

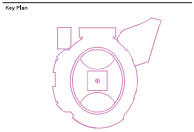

Client
MACQUARIE POINT DEVELOPMENT CORPORATION




Project No.
322070_00

Project
MACQUARIE POINT MULTIPURPOSE STADIUM
41 Evans St, Hobart TAS 7000

Architect/Engineer
The Stadium Team is a collaborative partnership of Cox Architecture, Cumulus Studio and the architectural practice Cumulus Architecture Pty Ltd. The team is responsible for the design and construction of the Stadium and its associated infrastructure.

Drawing Title
EXTERNAL MATERIALS SCHEDULE

Document Control Status:	
PoSS	
Coordinated:	Drawn: DA
Project Architect:	Trade: DB/PA
Project Director:	Revision Date: 01/01/2024
Drawing Number:	Revision:
MPMS-CXC-DR-01-A30-2020-8	

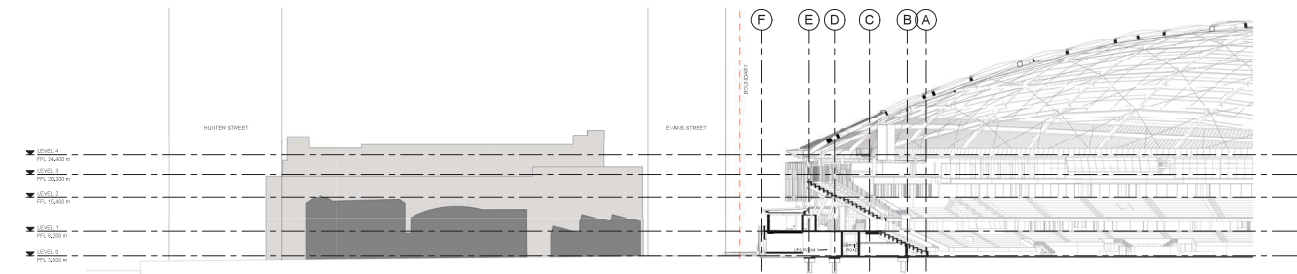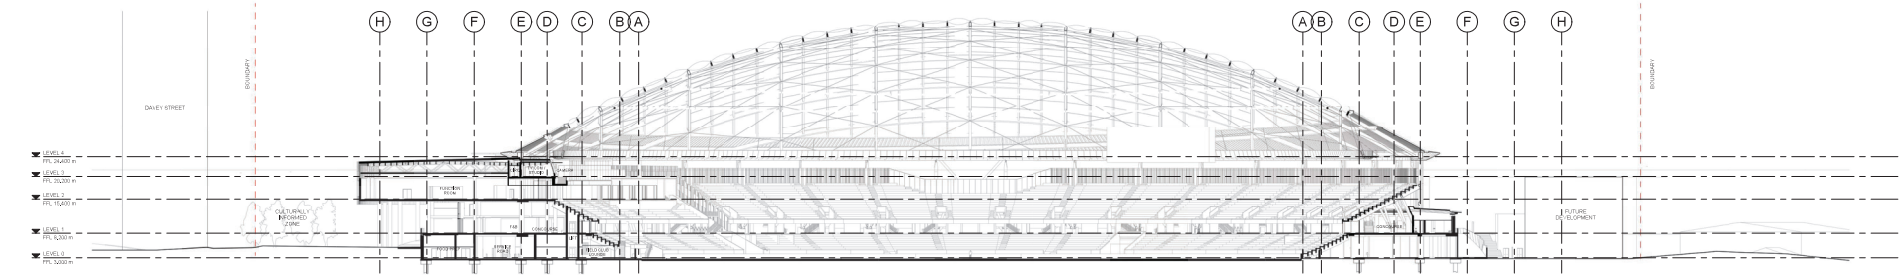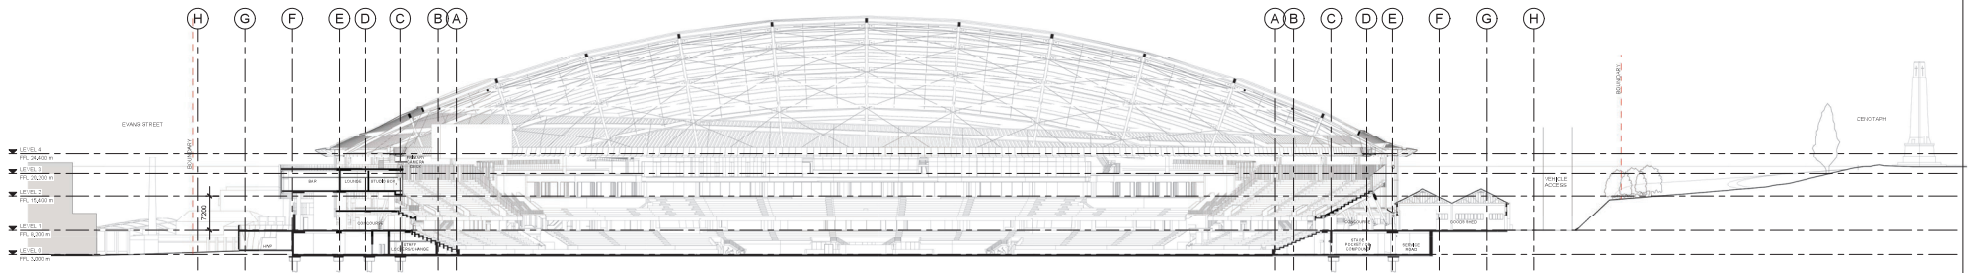

Rev	Description	By	Date
01	REVISION PROJECT OF STATE		12/21/2024
02	REVISION PROJECT OF STATE		12/21/2024
COX
CUMU
LUS


Cox Architecture
Level 11, 111 Market Lane
Hobart TAS 7000
Australia
T + 61 3 655 5206
cox@coxarch.com.au

Cumulus Studio
Level 1, 111 Market Lane
Hobart TAS 7000
Australia
T + 61 3 655 5206
cumulus@cumulus.com.au

Scale
Scale 1:500

0 5000mm 10000mm 25000mm 50000mm

Zone

 

Client
Macquarie Point Development Corporation

Project No.
322070_00

Project
MACQUARIE POINT MULTIPURPOSE STADIUM
41 Evans St, Hobart TAS 7000

Architect
The Stadium Team is a joint venture of Cox Architecture and Cumulus Studio. 

Drawing Title
SITE SECTIONS


Document Control Status:
PoSS

Coordinated:
Project Architect:
Project Director:
Drawing Number:

Drawn:
Scale:
Revision Date:
Revision:

MPMS-CXC-DR-01-A4D-0000-0

P2

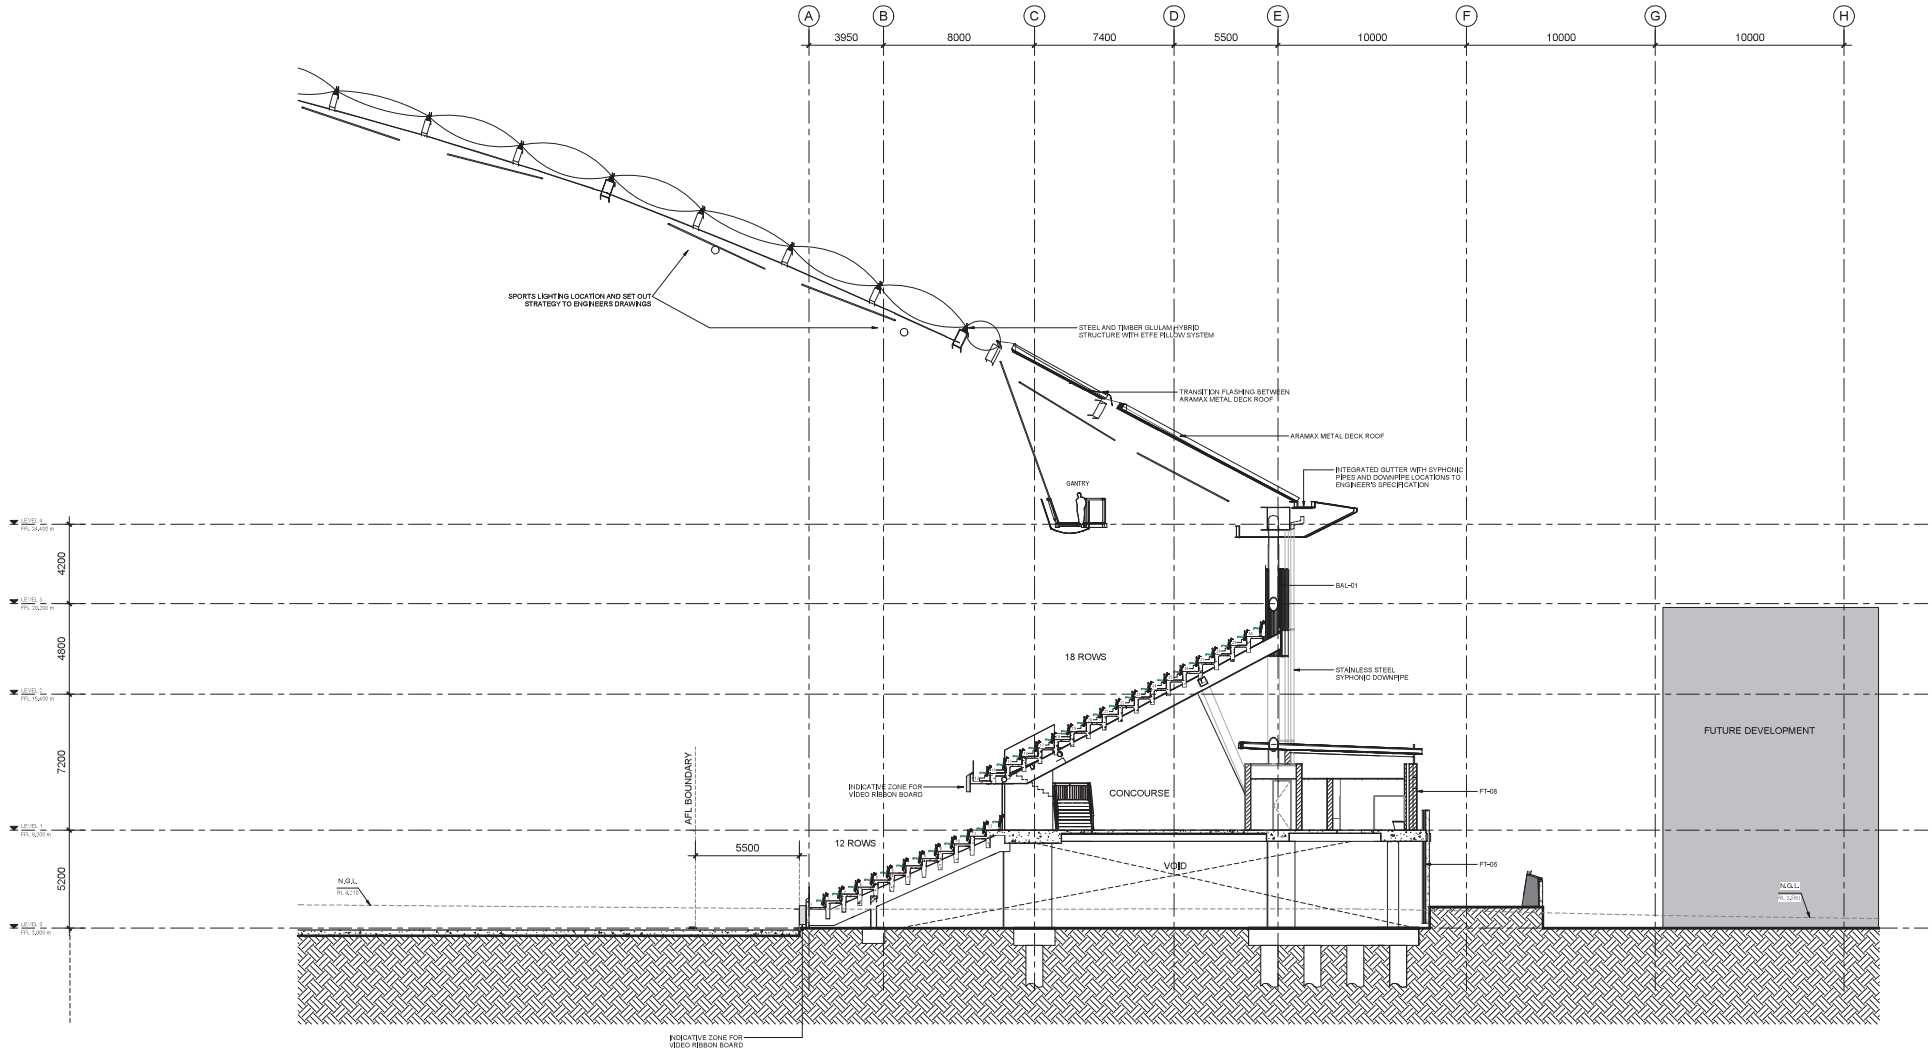

No.	Description	By	Date
01	PRELIMINARY PROJECT OF STATE		12/21/2024
02	PRELIMINARY PROJECT OF STATE		12/21/2024
COX

CUMULUS

Cox Architecture
Level 11, 111 Macquarie Street
Sydney NSW 2000
Australia
T + 61 2 9555 5206
coxarchitecture.com.au


Cox Studio
Level 11, 111 Macquarie Street
Sydney NSW 2000
Australia
T + 61 2 9555 5441
coxstudio.com.au

Scale: 1:100
01500mm 2000mm 5000mm 10000mm

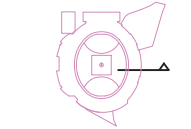

Client: Macquarie Point Development Corporation
Project No.: 322070,00
Project: MACQUARIE POINT MULTIPURPOSE STADIUM
41 Evans St, Hobart TAS 7000
Architect: Cox Architecture
Drawing Title: BUILDING SECTIONS - EAST

Document Control Status:	
PoSS	
Coordinated:	Drawn: OA
Project Architect:	Scale: 1:100 (B/A)
Project Director:	Revision Date: 12/21/2024
Drawing Number:	Revision:
MPMS-CXC-OR-01-AD-010-0	

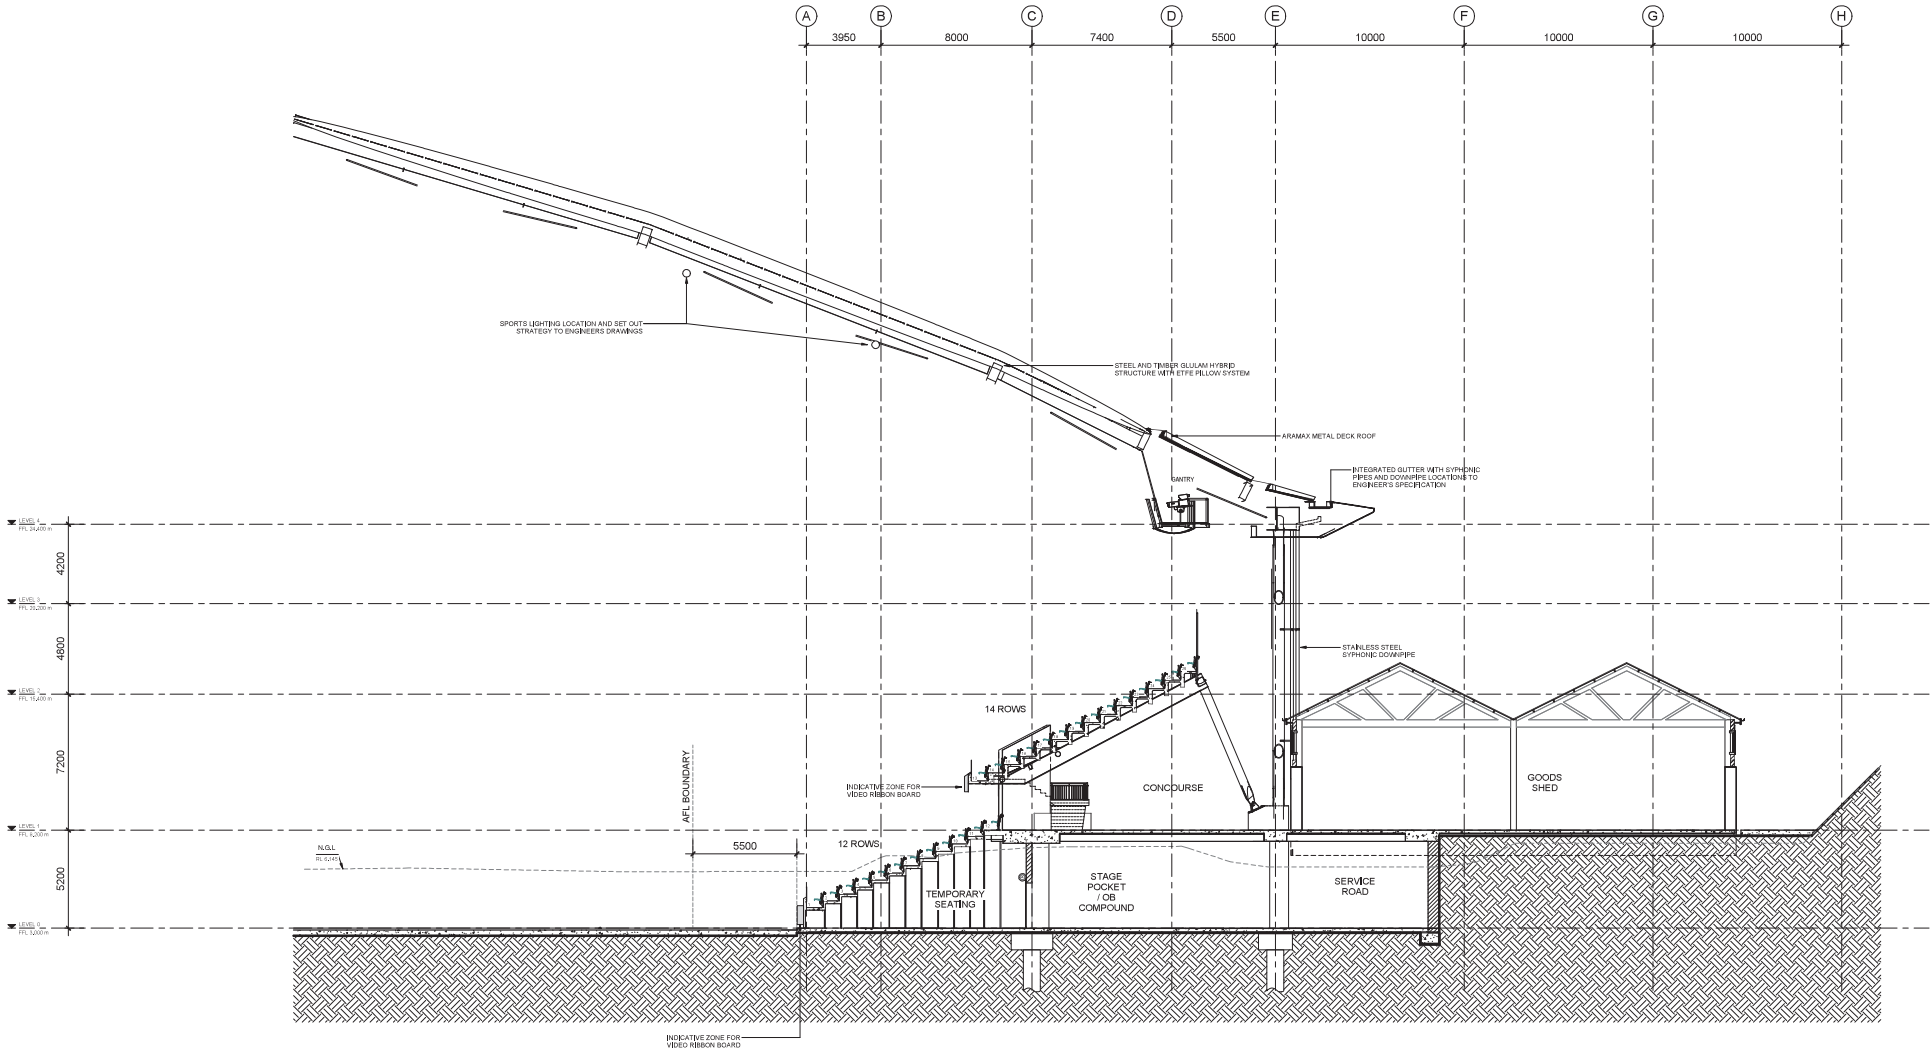

No.	Description	By	Date
01	PROPOSED PROJECT OF STATE		12/2/2024
02	PROPOSED PROJECT OF STATE		12/2/2024
COX

CUMULUS

Coastal Development
Level 1, 101 Riverside Street
Hobart TAS 7000
Australia
T + 61 3 6553 5206
info@cox.com.au

Coastal Development
Level 1, 101 Riverside Street
Hobart TAS 7000
Australia
T + 61 3 6553 5206
info@cox.com.au

Scale 1:100

0 1000mm 2000mm 5000mm 10000mm

Zone

Client
Macquarie Point Development Corporation

Project No.
322070,00

Project
MACQUARIE POINT MULTIPURPOSE STADIUM
41 Evans St, Hobart TAS 7000

Architect
The Architects Team is a leading architectural firm in Hobart, Tasmania, Australia. We are a team of experienced architects, interior designers, and landscape architects. We are committed to providing high-quality, innovative, and sustainable architectural solutions for our clients.


Drawing Title
BUILDING SECTIONS - NORTH

Document Control Status:
PoSS

Coordinated
Project Architect
Project Director
Drawing Number
MPS-CXC-OR-01-AD-0011-0

Drawn
Scale
Revision Date
Revision

OA
1:100 (B/A)
12/2/2024
Revision

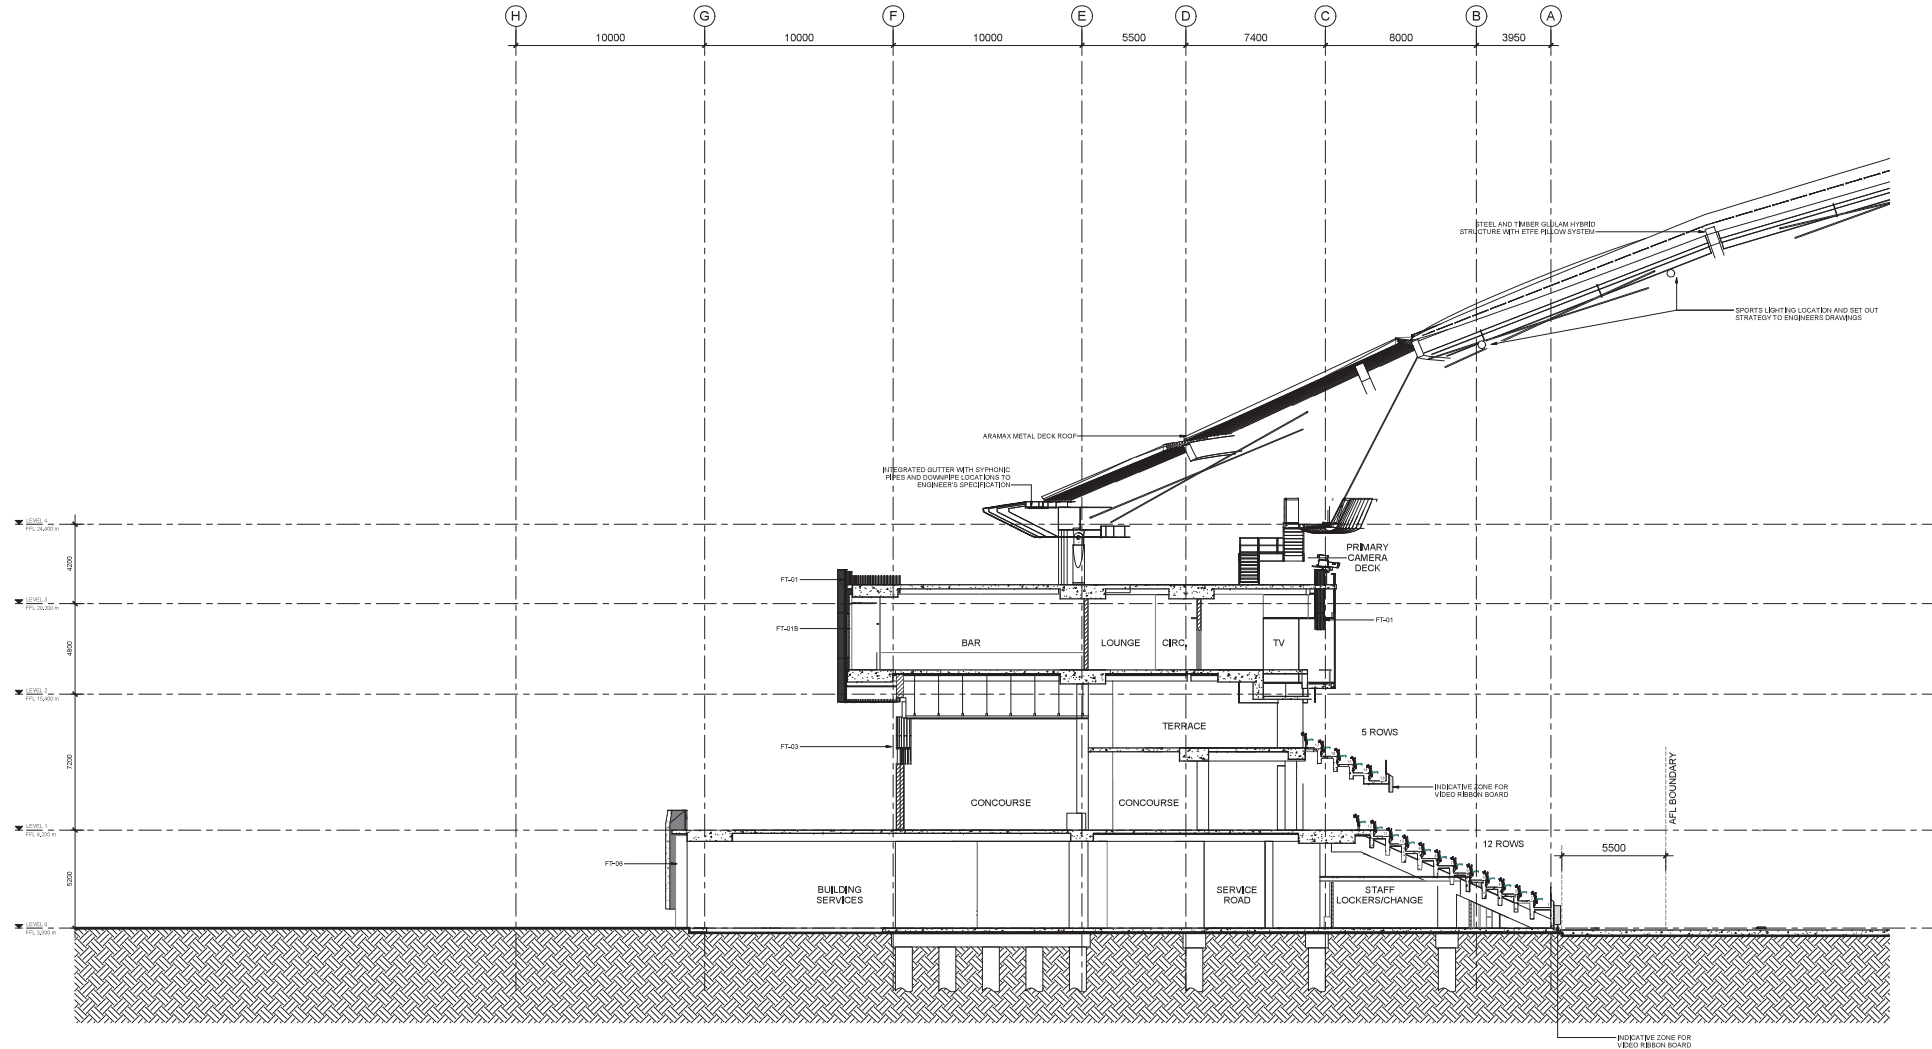

Rev	Description	By	Date
01	ISSUED PROJECT OF STATE		12/2/2024
02	ISSUED PROJECT OF STATE		12/2/2024
COX

CUMULUS


COX ARCHITECTS

Level 11, 111 Macquarie Lane
Sydney NSW 2000
Australia
T + 61 2 9555 5206
coxarchitects.com.au

COX ENGINEERS


Level 11, 111 Macquarie Lane
Sydney NSW 2000
Australia
T + 61 2 9555 5441
coxengineers.com.au

Scale 1:100
01500mm 2000mm 5000mm 10000mm

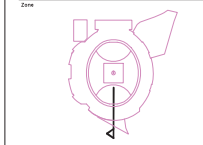

Client Macquarie Point Development Corporation
Project No. 322070,00
Project MACQUARIE POINT MULTIPURPOSE STADIUM
41 Evans St, Hobart TAS 7000
Architect COX ARCHITECTS
Drawing Title BUILDING SECTIONS - SOUTH


Document Control Status:	
Coordinated:	Drawn:
Project Architect:	Scale:
Project Director:	Revision Date:
Drawing Number:	Revision:

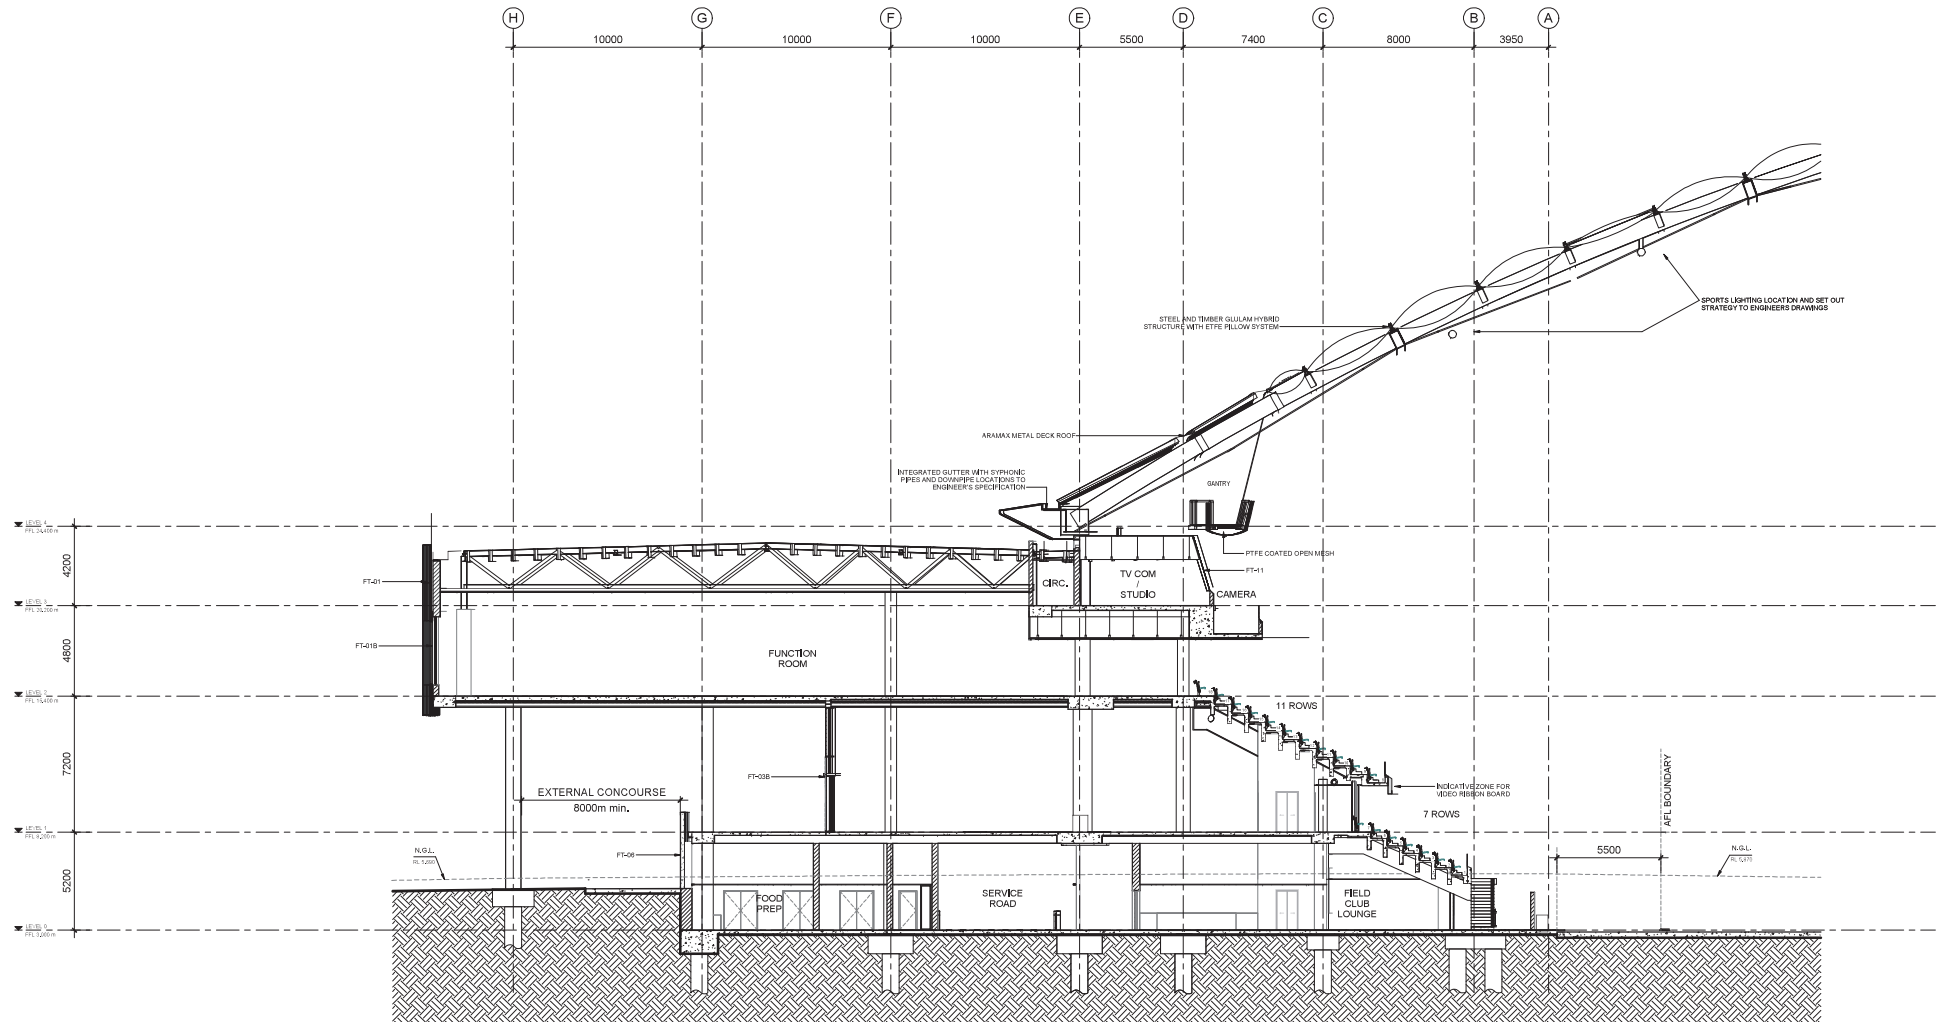

Rev	Description	By	Date
01	ISSUED FOR PROJECT OF STATE		12/2/2024
02	ISSUED FOR PROJECT OF STATE		12/2/2024
COX
CUMULUS
Cumulus Studio
Level 1, 101 Sydney Street
Sydney, NSW 2000
Australia
T + 61 2 9253 5841
www.cox.com.au

Scale 1:100
0 1500mm 2000mm 5000mm 10000mm

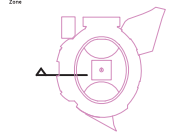

Client: Macquarie Point Development Corporation
Project No.: 322070_00
Project: MACQUARIE POINT MULTIPURPOSE STADIUM
41 Evans St, Hobart TAS 7000

Architect: The Architects Team
Drawing Title: BUILDING SECTIONS - WEST

Document Control Status: PoSS

Coordinated:	PPS	Drawn:	OA
Project Architect:	100	Scale:	1:100 (B/A)
Project Director:	ABD	Revision Date:	12/2/2024
Drawing Number:	MPMS-CXC-DR-01-A-AD-0013-0	Revision:	

