


Figure A8.8
Overhead transmission line
site plans – project
infrastructure (map 61 of 82)

Legend

- Proposed tower
- Proposed 220 kV dual monopole
- Winch drum and brake site
- ⊗ Existing tower to be decommissioned
- Existing tower
- Proposed 220 kV OHTL
- Relocated 110 kV OHTL
- Existing 110 kV OHTL
- Existing 220 kV OHTL
- Watercourse
- 10 m contour
- Proposed easement
- Existing easement
- Notified corridor
- Cadastre
- Local Government Area (LGA)

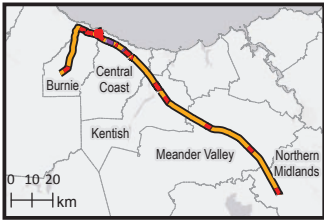


N
Scale (A4): 1:10,000

200 0 200 m

Coordinate System: GDA 1994 MGA Zone 55
Projection: Transverse Mercator
Datum: GDA 1994

Date: 19/12/2025 2:30 PM
Prepared by: Tetra Tech Coffey

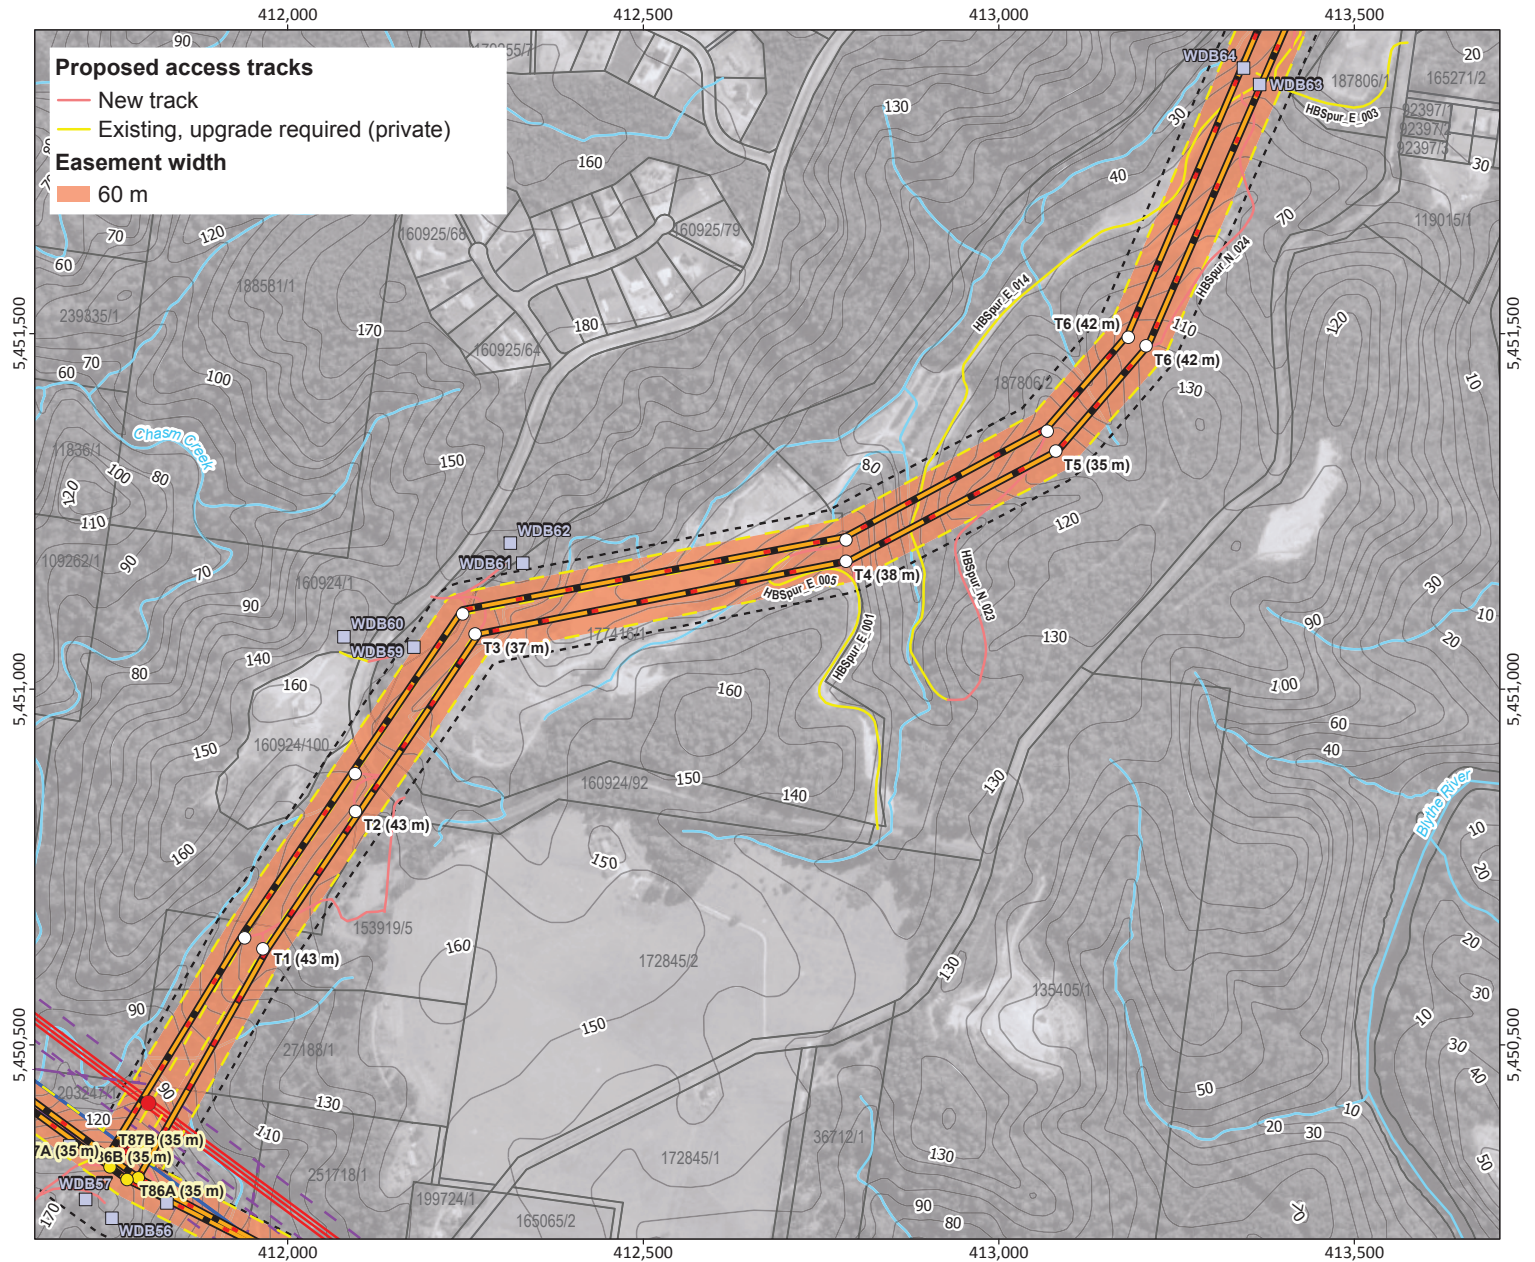


Source: Proposed routes from TasNetworks. Place names, roads, watercourses and LGA boundaries from DPI/PWE. Imagery from ESRI Online.
TasNetworks has made every effort to ensure this product is free of errors but does not warrant the map or its features are either spatially or temporally accurate or fit for a particular use. TasNetworks provides this map without any warranty of any kind whatsoever, either express or implied.
© TasNetworks 2025


Figure A8.8
Overhead transmission line
site plans – project
infrastructure (map 63 of 82)

Legend

- Proposed 220 kV dual monopole
- Winch drum and brake site
- ✕ Existing tower to be decommissioned
- Existing tower
- Proposed 220 kV OHTL
- Relocated 110 kV OHTL
- Existing 110 kV OHTL
- Existing 220 kV OHTL
- Watercourse
- 10 m contour
- Proposed easement
- Existing easement
- Notified corridor
- Cadastre
- Local Government Area (LGA)

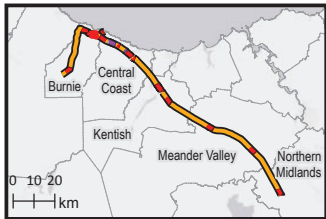

N
Scale (A4): 1:10,000
200 0 200 m
Coordinate System: GDA 1994 MGA Zone 55
Projection: Transverse Mercator
Datum: GDA 1994
Date: 19/12/2025 2:30 PM
Prepared by: Tetra Tech Coffey

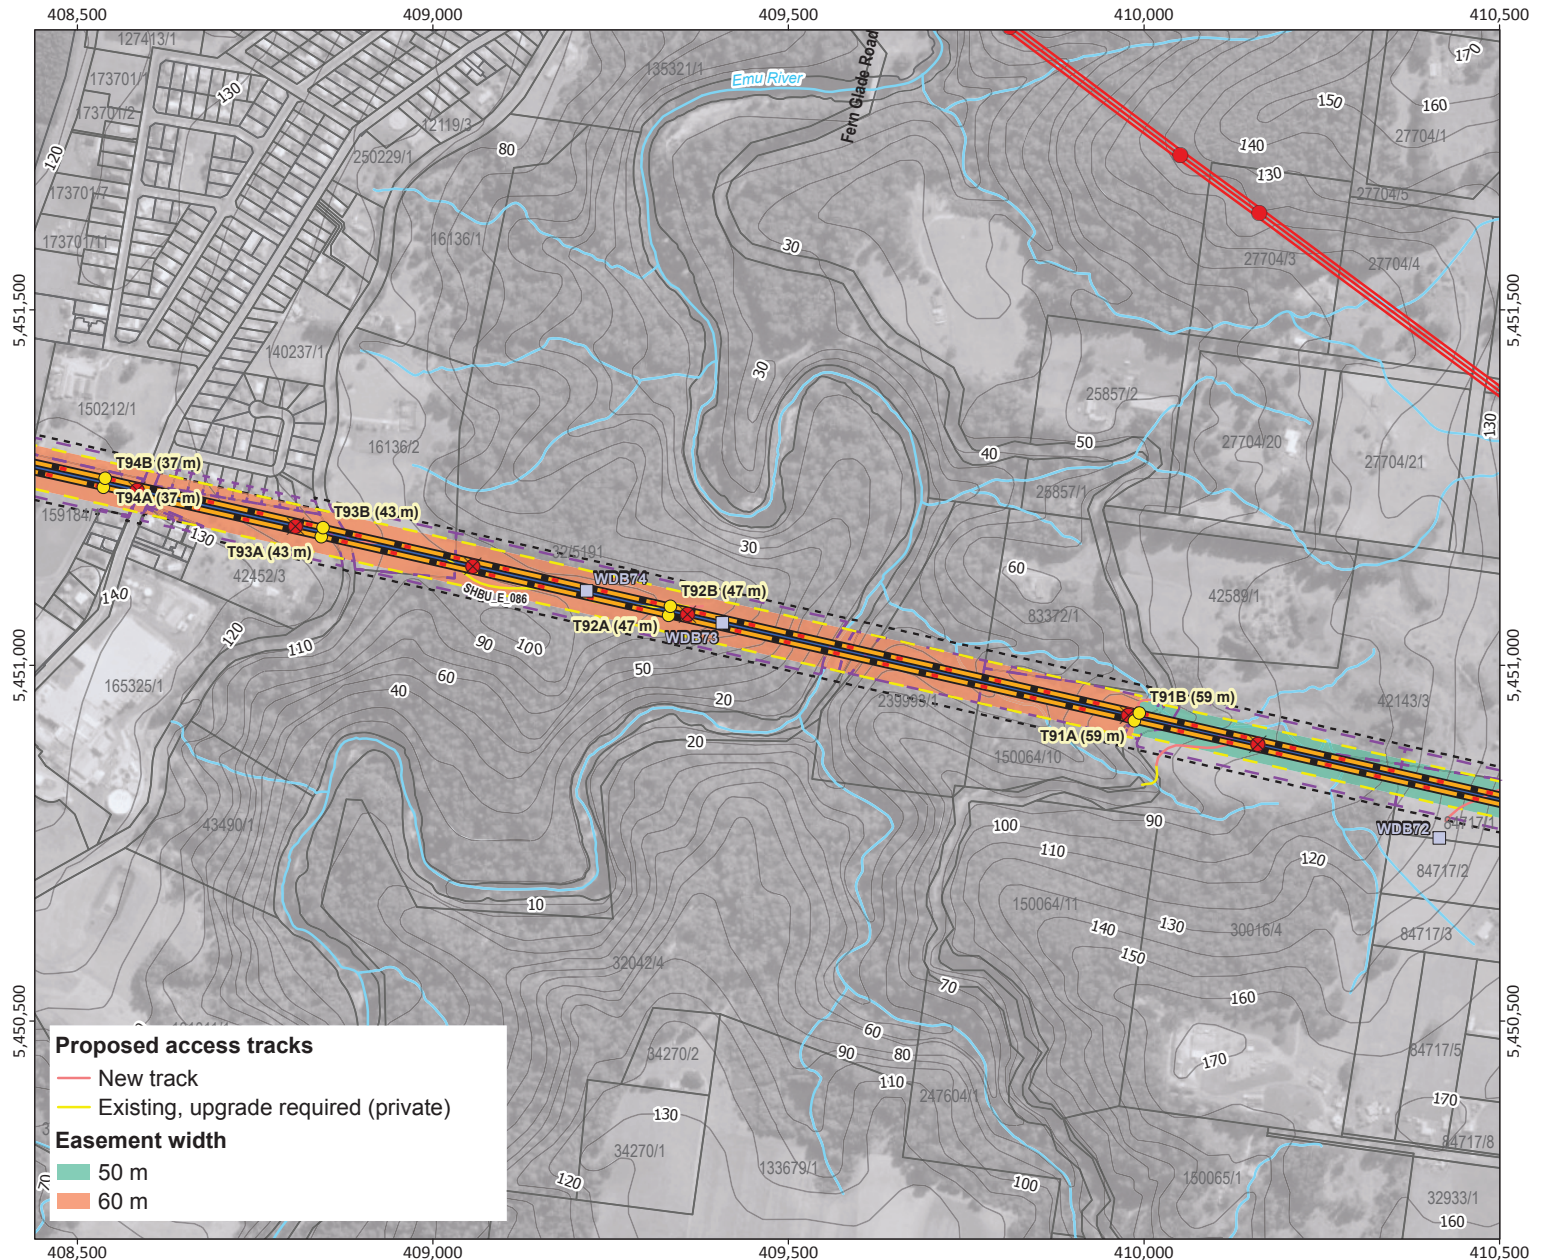


Source: Proposed routes from TasNetworks. Place names, roads, watercourses and LGA boundaries from DPI/PWE. Imagery from ESRI Online.
TasNetworks has made every effort to ensure this product is free of errors but does not warrant the map or its features are either spatially or temporally accurate or fit for a particular use. TasNetworks provides this map without any warranty of any kind whatsoever, either express or implied.
© TasNetworks 2025

Figure A8.8
Overhead transmission line
site plans – project
infrastructure (map 64 of 82)

Legend

- Proposed tower
- Proposed 220 kV dual monopole
- ⊠ Existing substation to be modified
- Winch drum and brake site
- ⊗ Existing tower to be decommissioned
- Existing tower
- Proposed 220 kV OHTL
- Relocated 110 kV OHTL
- Existing 110 kV OHTL
- Existing 220 kV OHTL
- Watercourse
- 10 m contour
- Proposed easement
- Existing easement
- Notified corridor
- Cadastre
- Local Government Area (LGA)

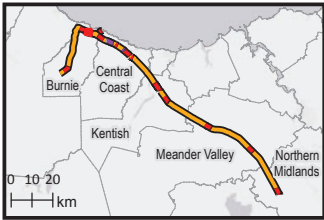

N
Scale (A4): 1:10,000
200 0 200 m
Coordinate System: GDA 1994 MGA Zone 55
Projection: Transverse Mercator
Datum: GDA 1994
Date: 19/12/2025 2:30 PM
Prepared by: Tetra Tech Coffey


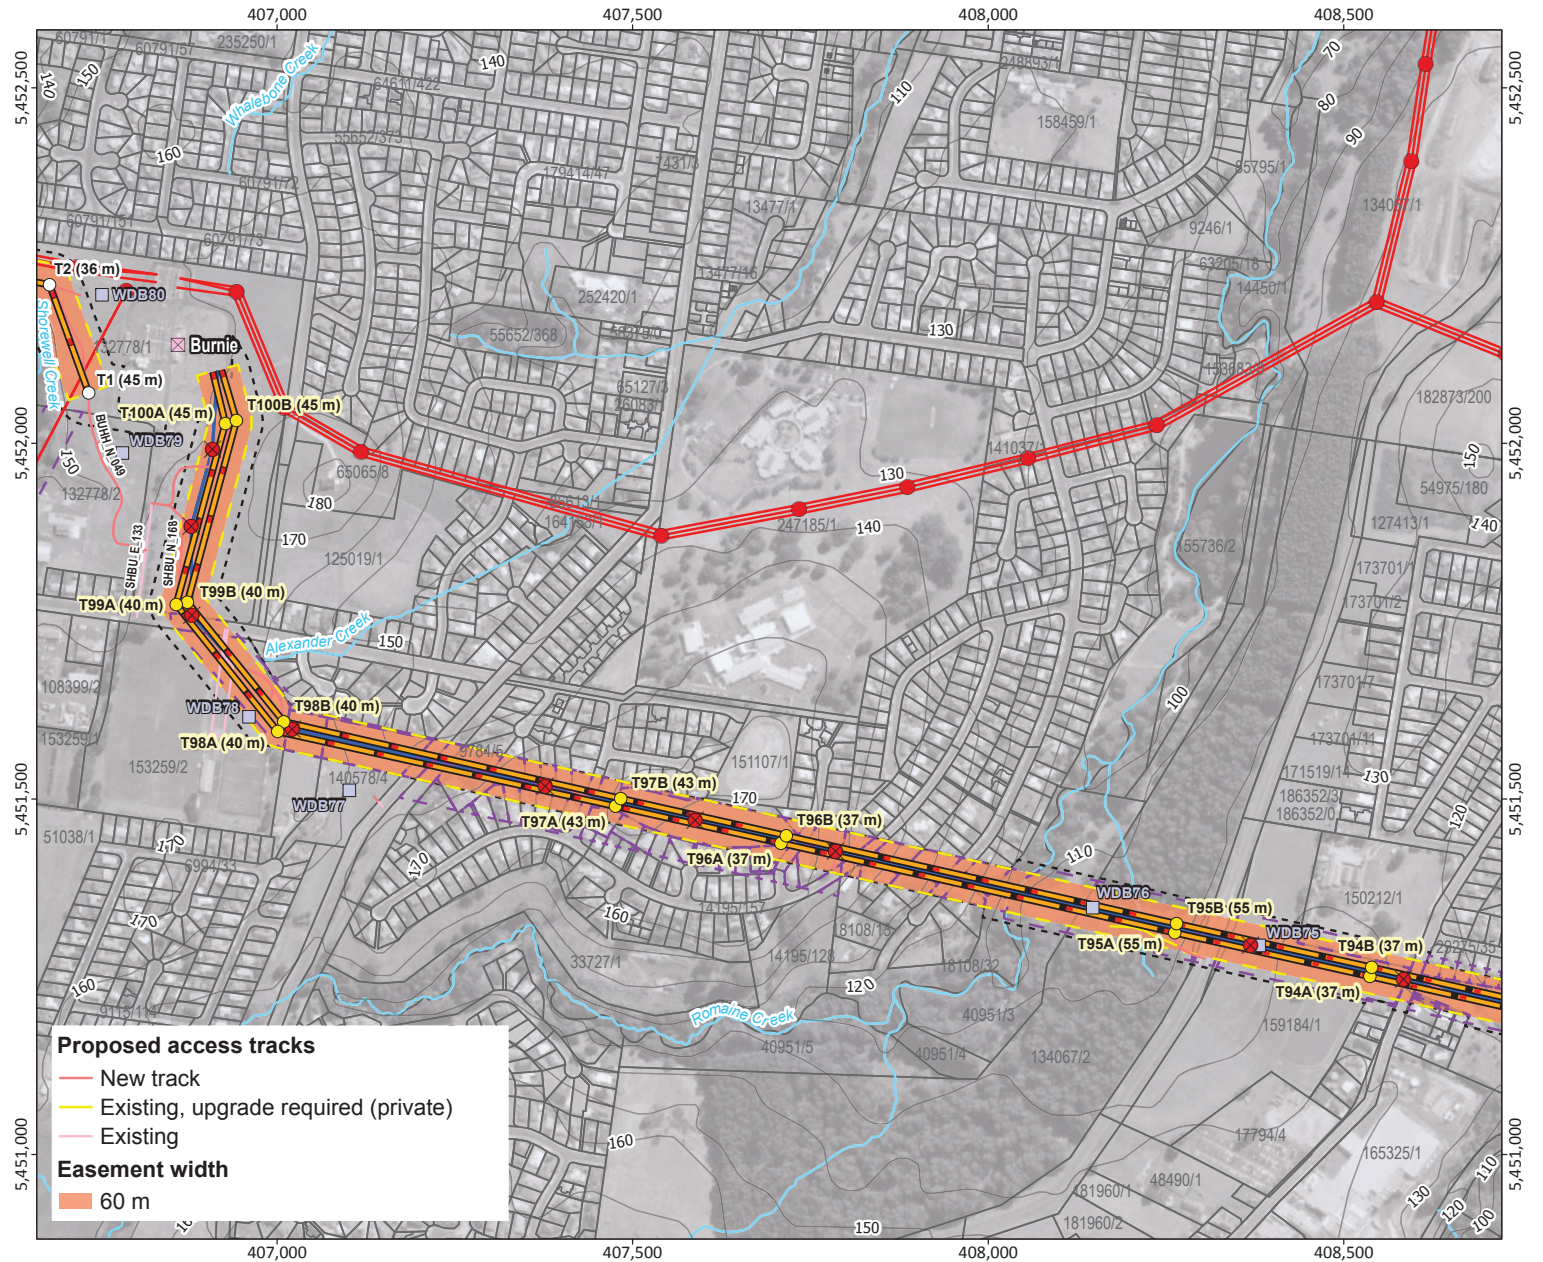



Figure A8.8
Overhead transmission line
site plans – project
infrastructure (map 65 of 82)

Legend

- Proposed tower
- Proposed 220 kV dual monopole
- ⊠ Existing substation to be modified
- ⊠ Winch drum and brake site
- ⊠ Existing tower to be decommissioned
- Existing tower
- Proposed 220 kV OHTL
- Relocated 110 kV OHTL
- Existing 110 kV OHTL
- Existing 220 kV OHTL
- Watercourse
- 10 m contour
- Proposed easement
- Existing easement
- - - Notified corridor
- ▭ Cadastre
- ▭ Local Government Area (LGA)

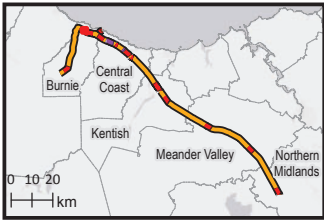

N
 Scale (A4): 1:10,000
 200 0 200 m
 Coordinate System: GDA 1994 MGA Zone 55
 Projection: Transverse Mercator
 Datum: GDA 1994
 Date: 19/12/2025 2:30 PM
 Prepared by: Tetra Tech Coffey

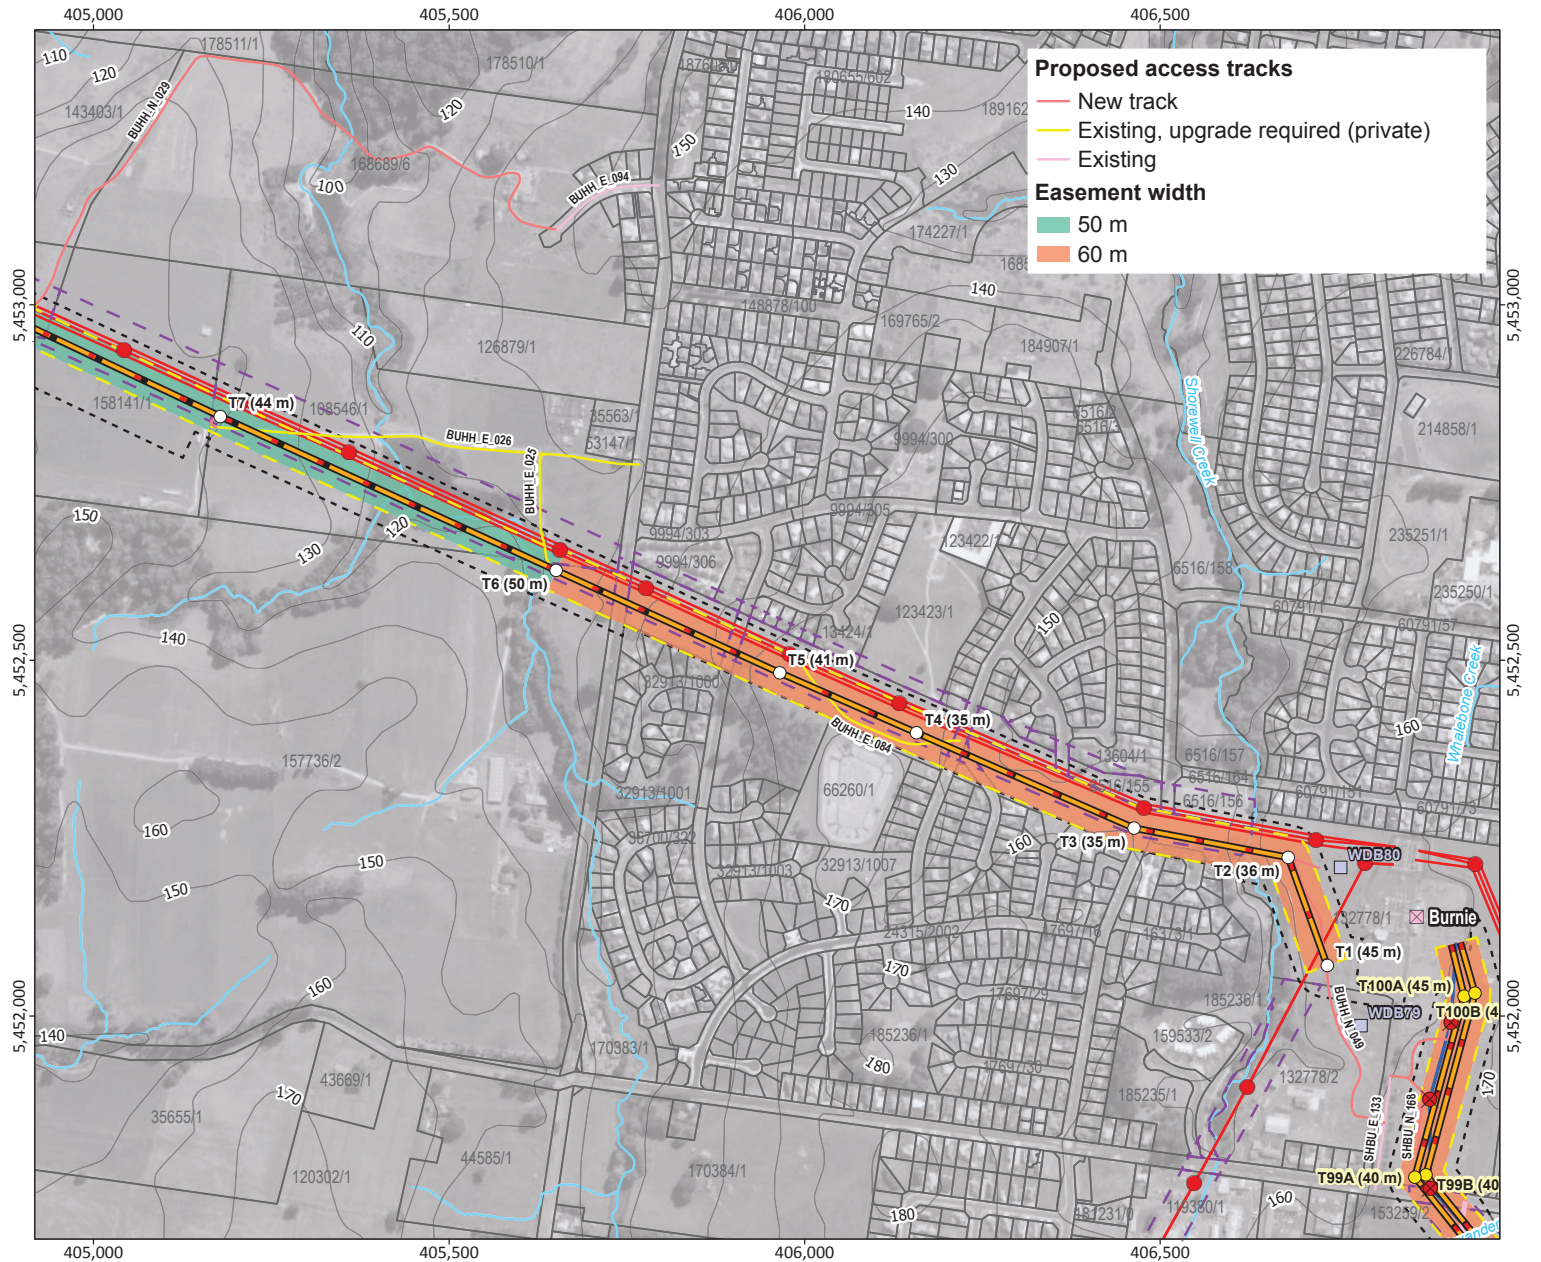


Source: Proposed routes from TasNetworks. Place names, roads, watercourses and LGA boundaries from DPI/PWE. Imagery from ESRI Online.
 TasNetworks has made every effort to ensure this product is free of errors but does not warrant the map or its features are either spatially or temporally accurate or fit for a particular use. TasNetworks provides this map without any warranty of any kind whatsoever, either express or implied.
 © TasNetworks 2025


Figure A8.9
Overhead transmission line
site plans – project
infrastructure and property
titles (map 41 of 82)

Legend

- Proposed tower
- Proposed 220 kV dual monopole
- ✕ Existing tower to be decommissioned
- Existing tower
- Proposed 220 kV OHTL
- Relocated 110 kV OHTL
- Existing 110 kV OHTL
- Existing 220 kV OHTL
- Watercourse
- 10 m contour
- Proposed easement
- Existing easement
- Notified corridor
- Cadastre
- Local Government Area (LGA)

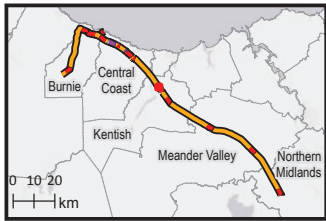

N
 Scale (A4): 1:10,000
 200 0 200 m
 Coordinate System: GDA 1994 MGA Zone 55
 Projection: Transverse Mercator
 Datum: GDA 1994
 Date: 19/12/2025 2:30 PM
 Prepared by: Tetra Tech Coffey


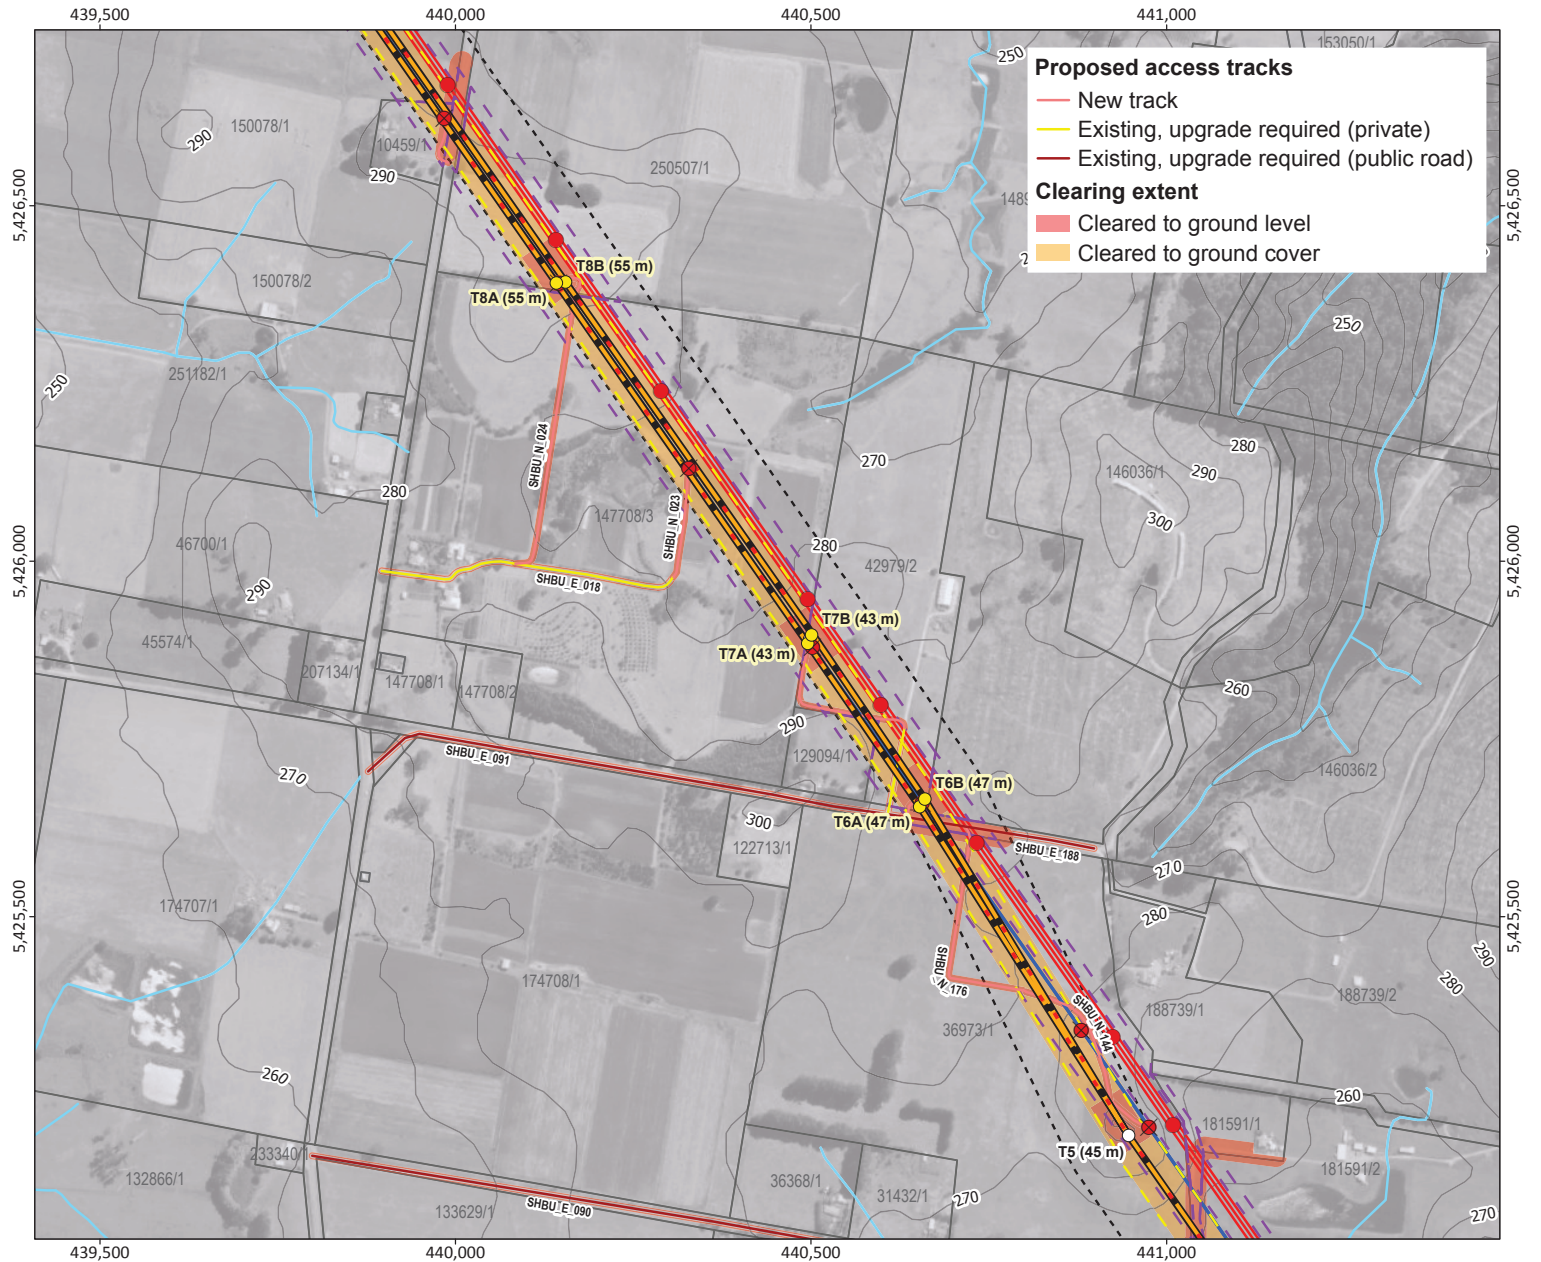


Source: Proposed routes from TasNetworks. Place names, roads, watercourses and LGA boundaries from DPIPW. Imagery from ESRI Online.
 TasNetworks has made every effort to ensure this product is free of errors but does not warrant the map or its features are either spatially or temporally accurate or fit for a particular use. TasNetworks provides this map without any warranty of any kind whatsoever, either express or implied.
 © TasNetworks 2025

Figure A8.9
Overhead transmission line
site plans – project
infrastructure and property
titles (map 42 of 82)

Legend

- Proposed tower
- 220 kV dual monopole
- ⊗ Existing tower to be decommissioned
- Existing tower
- Proposed 220 kV OHTL
- Relocated 110 kV OHTL
- Existing 110 kV OHTL
- Existing 220 kV OHTL
- Watercourse
- 10 m contour
- Proposed easement
- Existing easement
- Notified corridor
- Cadastre
- Local Government Area (LGA)

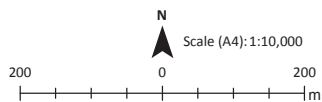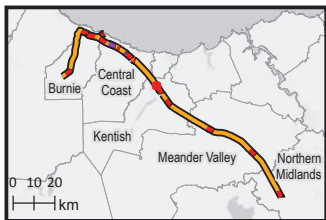

Coordinate System: GDA 1994 MGA Zone 55
 Projection: Transverse Mercator
 Datum: GDA 1994
 Date: 19/12/2025 2:30 PM
 Prepared by: Tetra Tech Coffey




Source: Proposed routes from TasNetworks. Place names, roads, watercourses and LGA boundaries from DPIWFE. Imagery from ESRI Online.

TasNetworks has made every effort to ensure this product is free of errors but does not warrant the map or its features are either spatially or temporally accurate or fit for a particular use. TasNetworks provides this map without any warranty of any kind whatsoever, either express or implied.
 © TasNetworks 2025

Figure A8.9
Overhead transmission line
site plans – project
infrastructure and property
titles (map 50 of 82)

Legend

- Proposed tower
- Proposed 220 kV dual monopole
- Winch drum and brake site
- ⊗ Existing tower to be decommissioned
- Existing tower
- Proposed 220 kV OHTL
- Relocated 110 kV OHTL
- Existing 110 kV OHTL
- Existing 220 kV OHTL
- Watercourse
- 10 m contour
- Proposed easement
- Existing easement
- Notified corridor
- Cadastre
- Local Government Area (LGA)

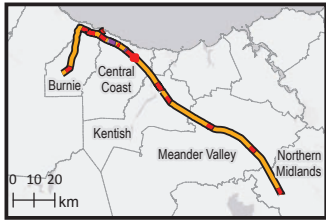

N
Scale (A4): 1:10,000
200 0 200 m
Coordinate System: GDA 1994 MGA Zone 55
Projection: Transverse Mercator
Datum: GDA 1994
Date: 19/12/2025 2:30 PM
Prepared by: Tetra Tech Coffey


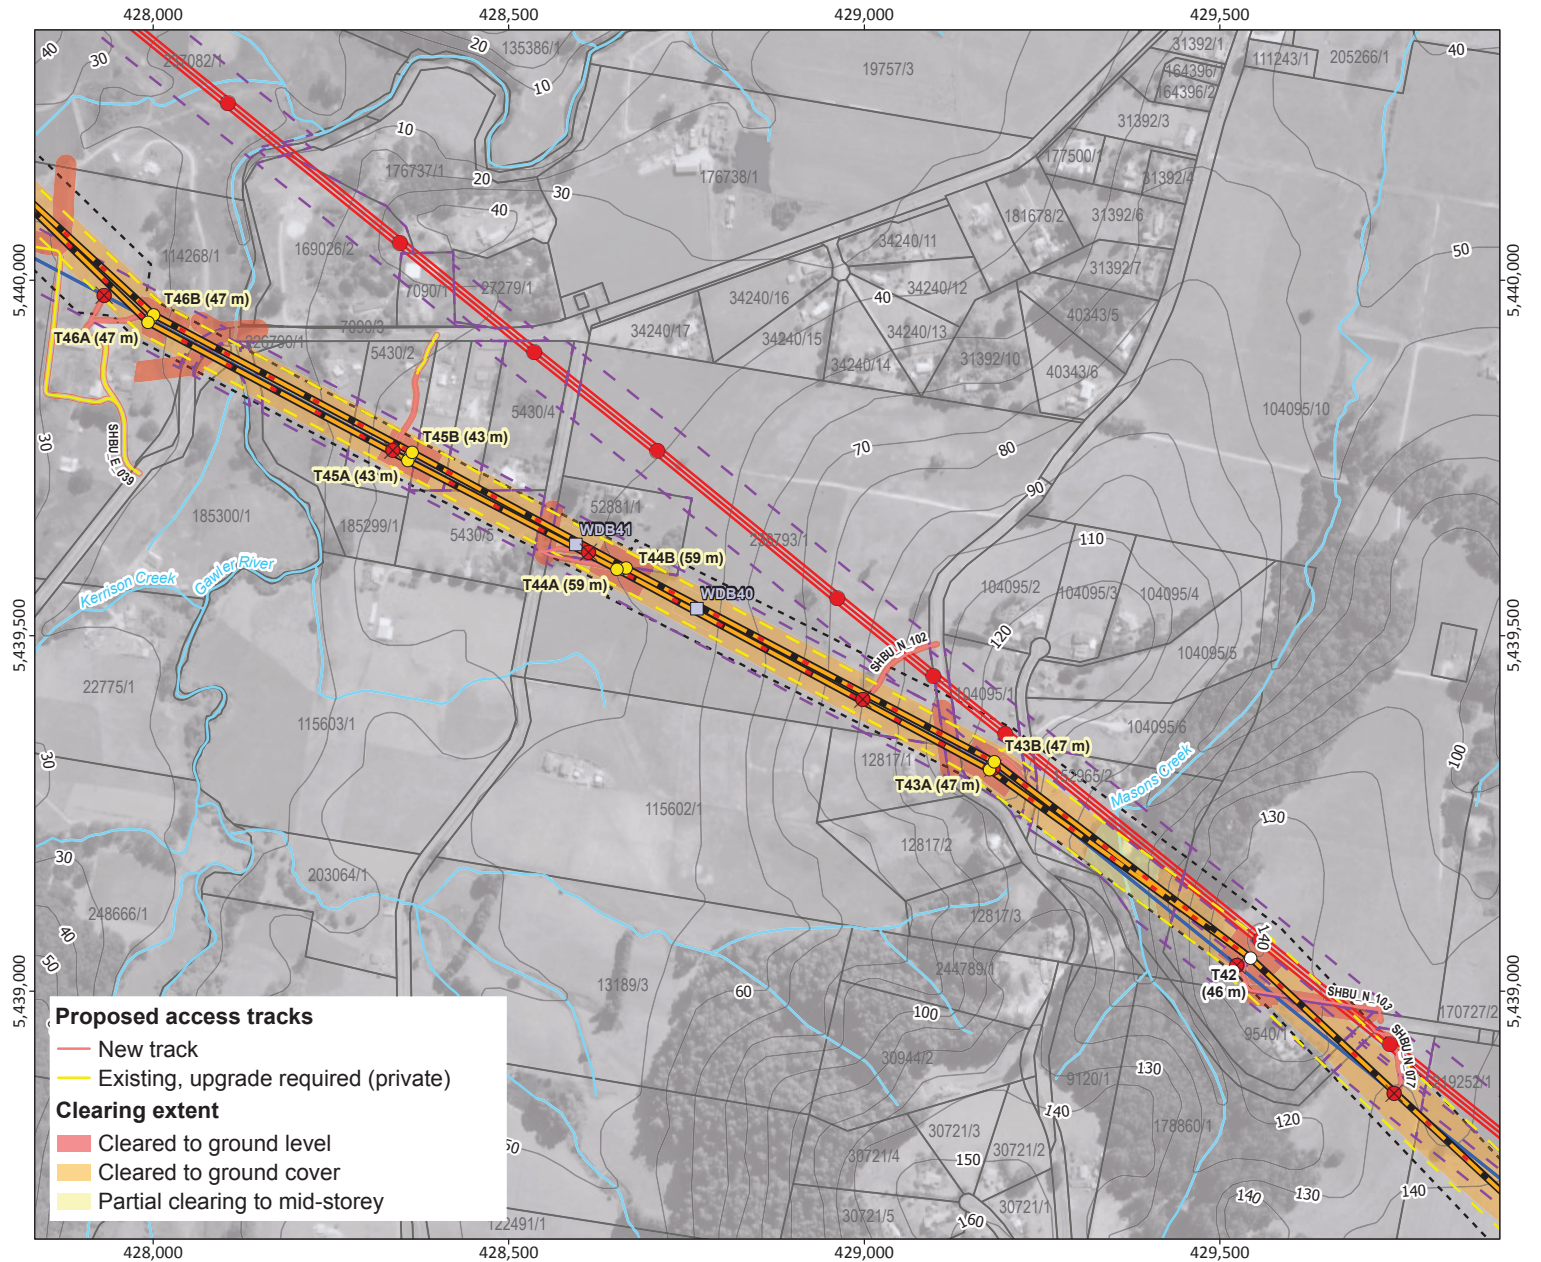



Figure A8.9
Overhead transmission line
site plans – project
infrastructure and property
titles (map 51 of 82)

Legend

- Proposed tower
- Proposed 220 kV dual monopole
- ✕ Existing tower to be decommissioned
- Existing tower
- Proposed 220 kV OHTL
- Relocated 110 kV OHTL
- Existing 110 kV OHTL
- Existing 220 kV OHTL
- Watercourse
- 10 m contour
- Proposed easement
- Existing easement
- Notified corridor
- Cadastre
- Local Government Area (LGA)

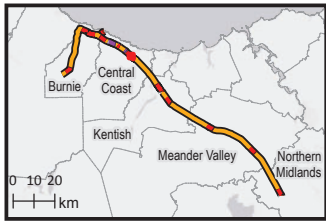

N
Scale (A4): 1:10,000
200 0 200 m
Coordinate System: GDA 1994 MGA Zone 55
Projection: Transverse Mercator
Datum: GDA 1994
Date: 19/12/2025 2:30 PM
Prepared by: Tetra Tech Coffey


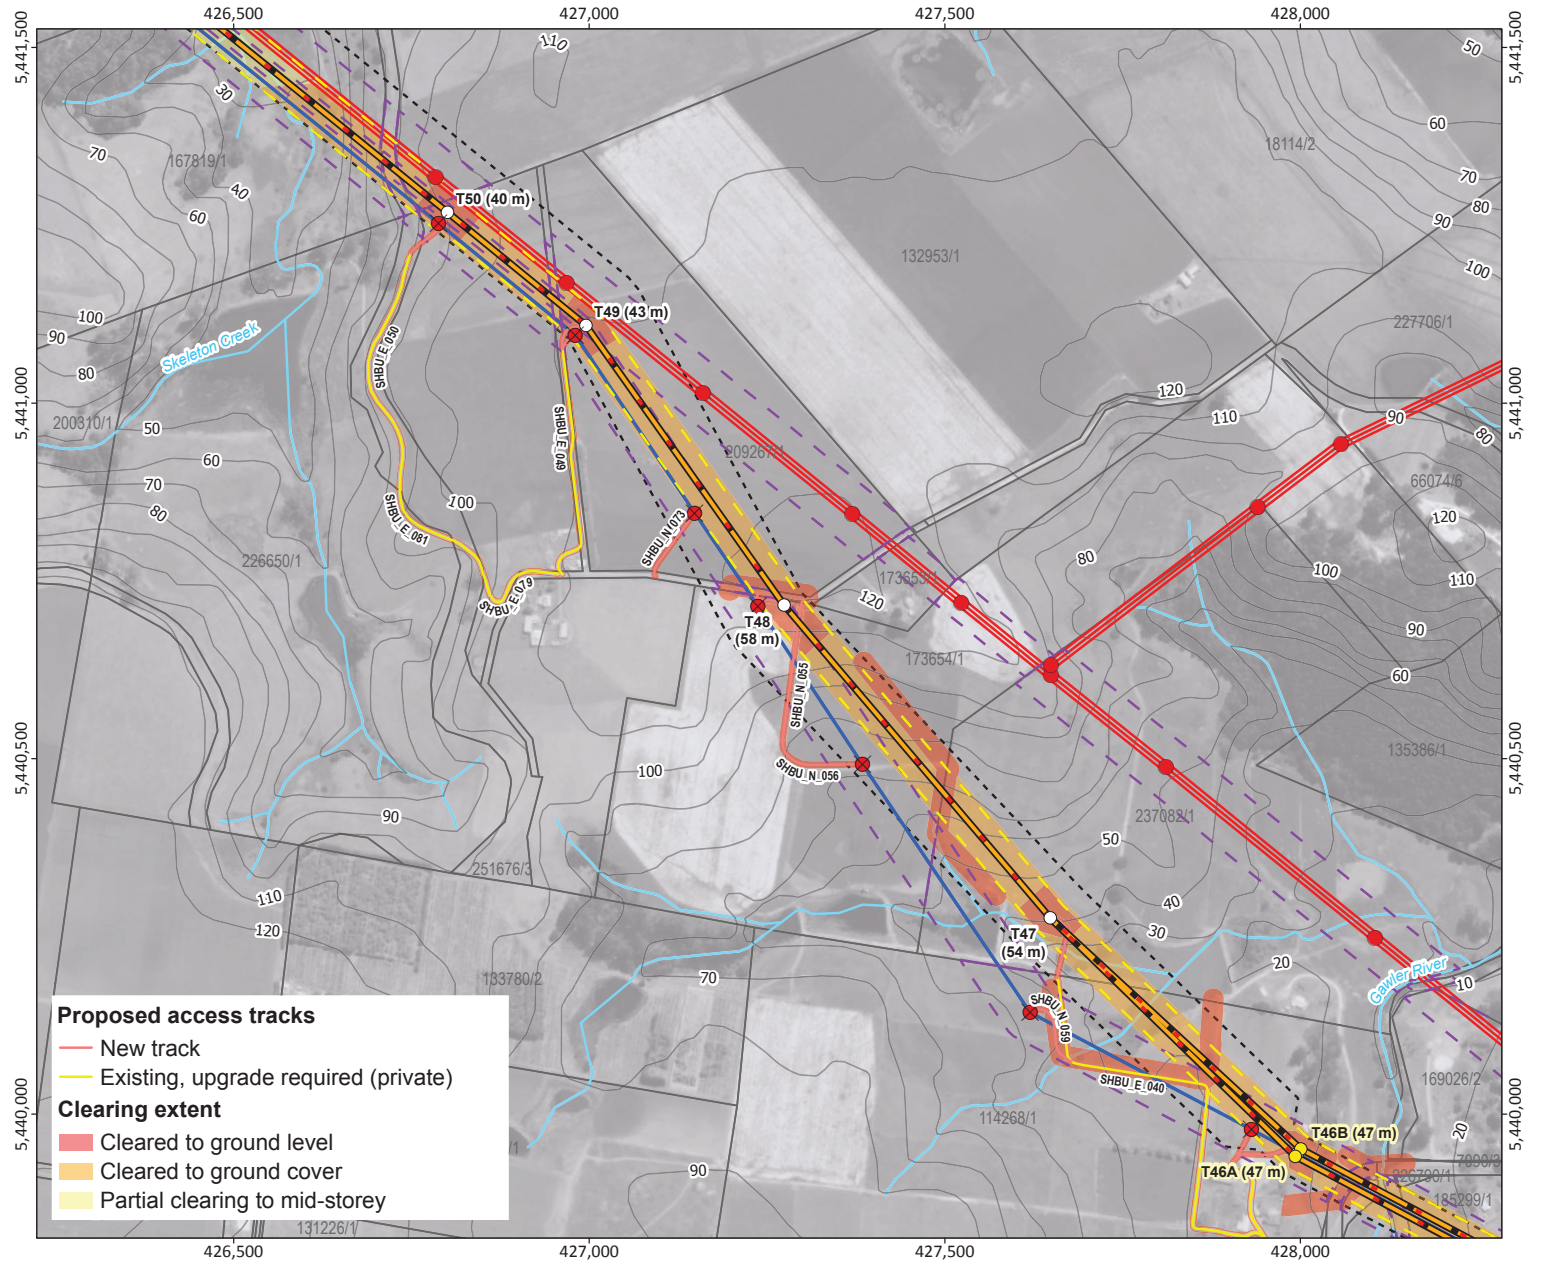


Source: Proposed routes from TasNetworks. Place names, roads, watercourses and LGA boundaries from DPI/PWE. Imagery from ESRI Online.
TasNetworks has made every effort to ensure this product is free of errors but does not warrant the map or its features are either spatially or temporally accurate or fit for a particular use. TasNetworks provides this map without any warranty of any kind whatsoever, either express or implied.
© TasNetworks 2025


Figure A8.9
Overhead transmission line
site plans – project
infrastructure and property
titles (map 55 of 82)

Legend

- Proposed tower
- Proposed 220 kV dual monopole
- ✖ Existing tower to be decommissioned
- Existing tower
- Proposed 220 kV OHTL
- Relocated 110 kV OHTL
- Existing 110 kV OHTL
- Existing 220 kV OHTL
- Watercourse
- 10 m contour
- Proposed easement
- Existing easement
- Notified corridor
- Cadastre
- Local Government Area (LGA)

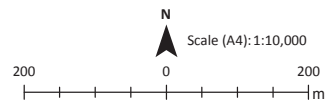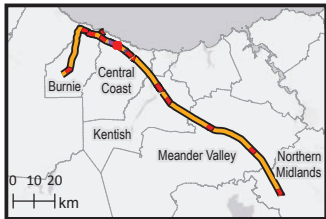

Coordinate System: GDA 1994 MGA Zone 55
 Projection: Transverse Mercator
 Datum: GDA 1994
 Date: 19/12/2025 2:30 PM
 Prepared by: Tetra Tech Coffey

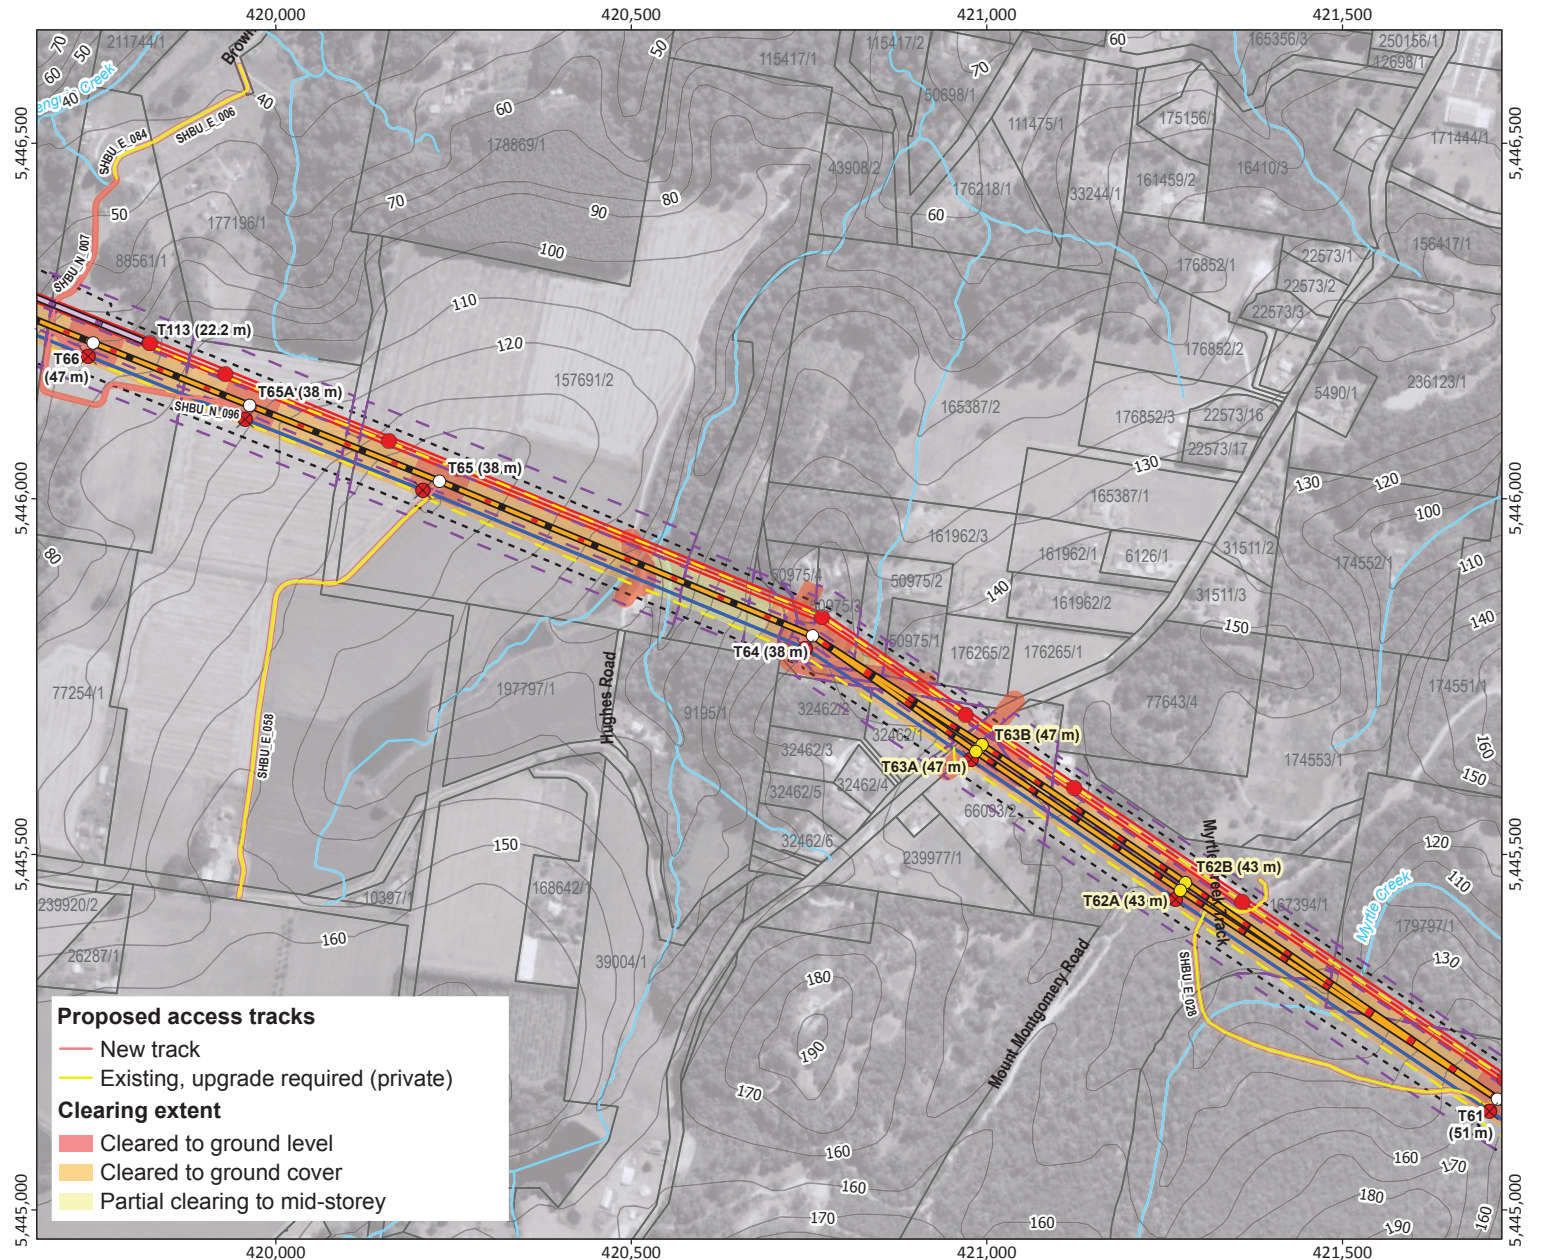


Source: Proposed routes from TasNetworks. Place names, roads, watercourses and LGA boundaries from DPIPW. Imagery from ESRI Online.
 TasNetworks has made every effort to ensure this product is free of errors but does not warrant the map or its features are either spatially or temporally accurate or fit for a particular use. TasNetworks provides this map without any warranty of any kind whatsoever, either express or implied.
 © TasNetworks 2025

Figure A8.9
Overhead transmission line
site plans – project
infrastructure and property
titles (map 60 of 82)

Legend

- Proposed tower
- Proposed 220 kV dual monopole
- Winch drum and brake site
- ✕ Existing tower to be decommissioned
- Existing tower
- Proposed 220 kV OHTL
- Relocated 110 kV OHTL
- Existing 110 kV OHTL
- Existing 220 kV OHTL
- Watercourse
- 10 m contour
- Proposed easement
- Existing easement
- Notified corridor
- Cadastre
- Local Government Area (LGA)

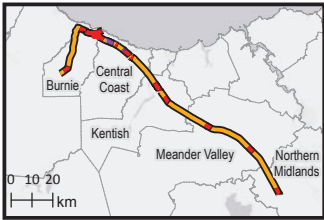

N
 Scale (A4): 1:10,000
 200 0 200 m
 Coordinate System: GDA 1994 MGA Zone 55
 Projection: Transverse Mercator
 Datum: GDA 1994
 Date: 19/12/2025 2:30 PM
 Prepared by: Tetra Tech Coffey

