


Figure A8.9
Overhead transmission line
site plans – project
infrastructure and property
titles (map 61 of 82)

Legend

- Proposed tower Proposed
- 220 kV dual monopole
- Winch drum and brake site
- ⊗ Existing tower to be decommissioned
- Existing tower
- Proposed 220 kV OHTL
- Relocated 110 kV OHTL
- Existing 110 kV OHTL
- Existing 220 kV OHTL
- Watercourse
- 10 m contour
- Proposed easement
- Existing easement
- Notified corridor
- Cadastre
- Local Government Area (LGA)

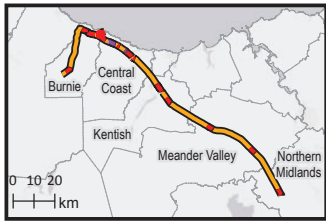


N
Scale (A4): 1:10,000

200 0 200 m

Coordinate System: GDA 1994 MGA Zone 55
Projection: Transverse Mercator
Datum: GDA 1994

Date: 19/12/2025 2:30 PM
Prepared by: Tetra Tech Coffey

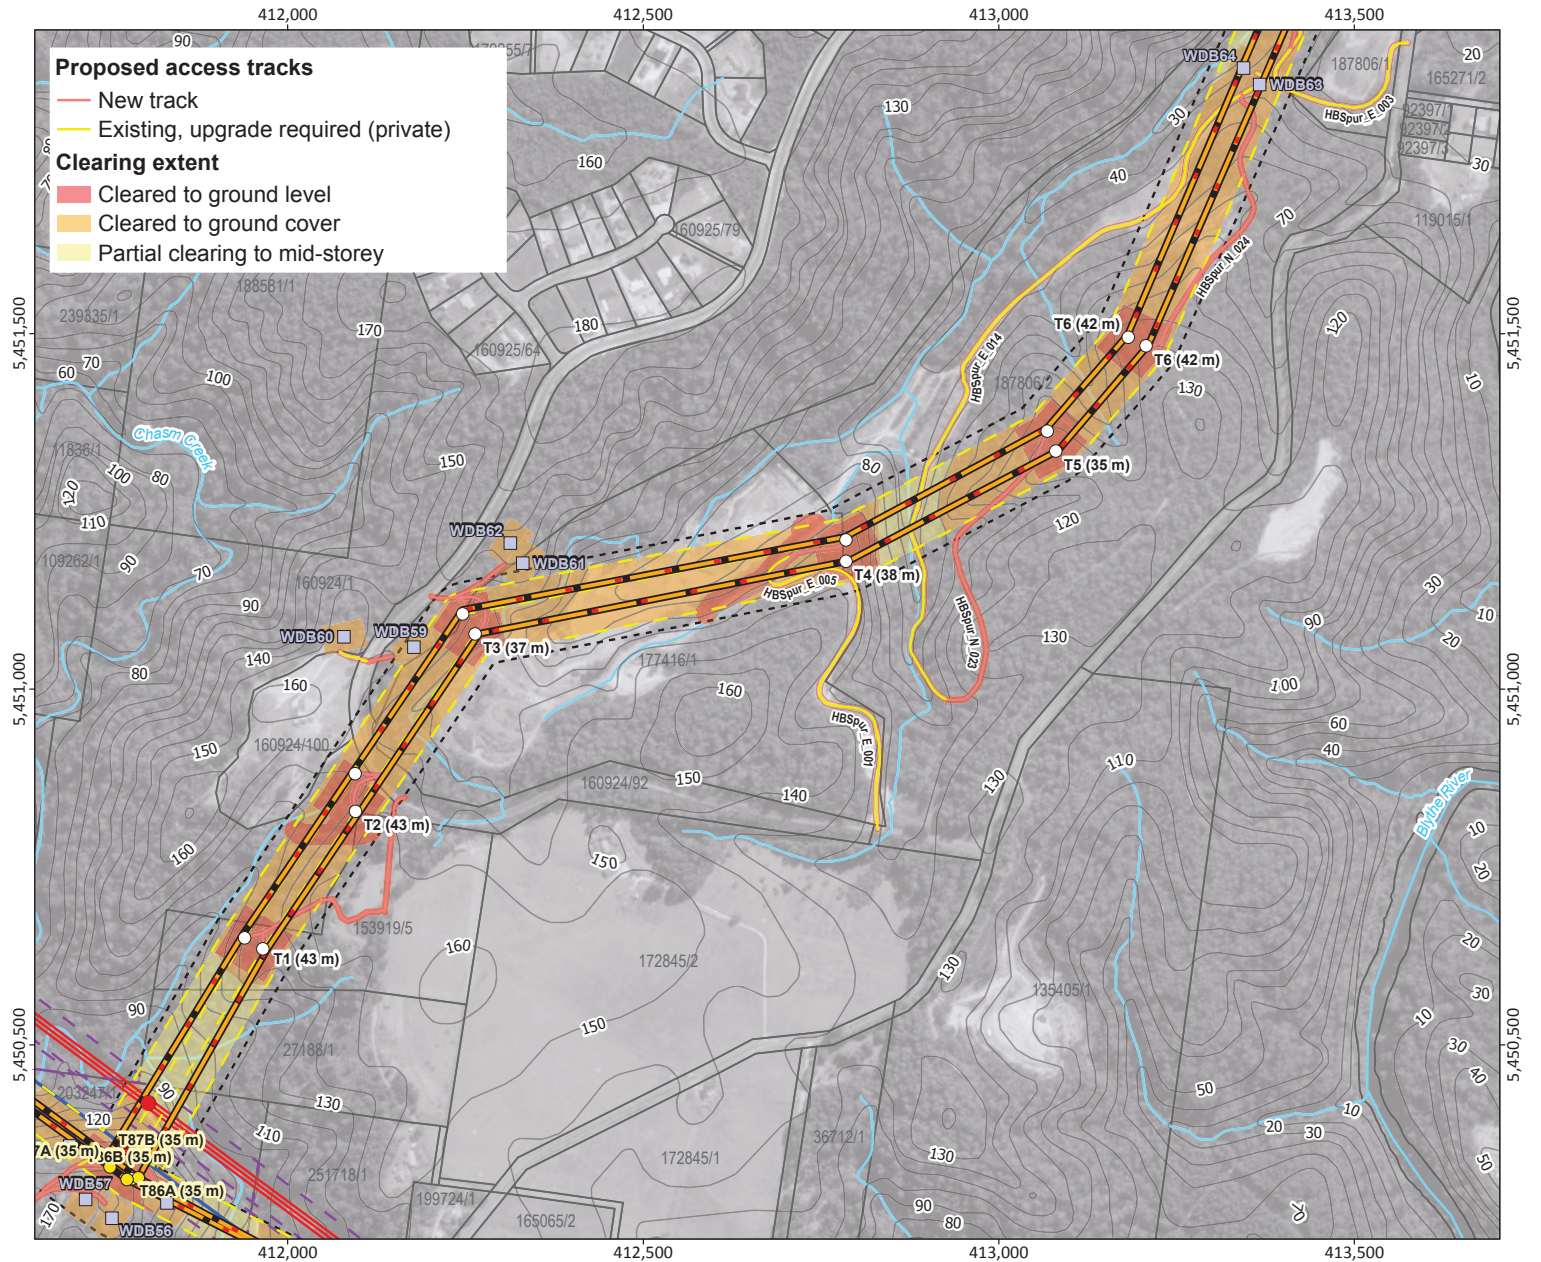


Source: Proposed routes from TasNetworks. Place names, roads, watercourses and LGA boundaries from DPI/PWE. Imagery from ESRI Online.
TasNetworks has made every effort to ensure this product is free of errors but does not warrant the map or its features are either spatially or temporally accurate or fit for a particular use. TasNetworks provides this map without any warranty of any kind whatsoever, either express or implied.
© TasNetworks 2025


Figure A8.9
Overhead transmission line
site plans – project
infrastructure and property
titles (map 63 of 82)

Legend

- Proposed tower
- Proposed 220 kV dual monopole
- Winch drum and brake site
- ✕ Existing tower to be decommissioned
- Existing tower
- Proposed 220 kV OHTL
- Relocated 110 kV OHTL
- Existing 110 kV OHTL
- Existing 220 kV OHTL
- Watercourse
- 10 m contour
- Proposed easement
- Existing easement
- Notified corridor
- Cadastre
- Local Government Area (LGA)

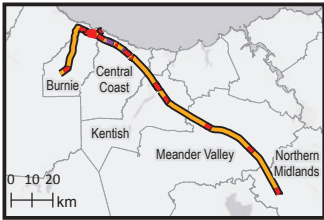

N
Scale (A4): 1:10,000
200 0 200 m
Coordinate System: GDA 1994 MGA Zone 55
Projection: Transverse Mercator
Datum: GDA 1994
Date: 19/12/2025 2:30 PM
Prepared by: Tetra Tech Coffey

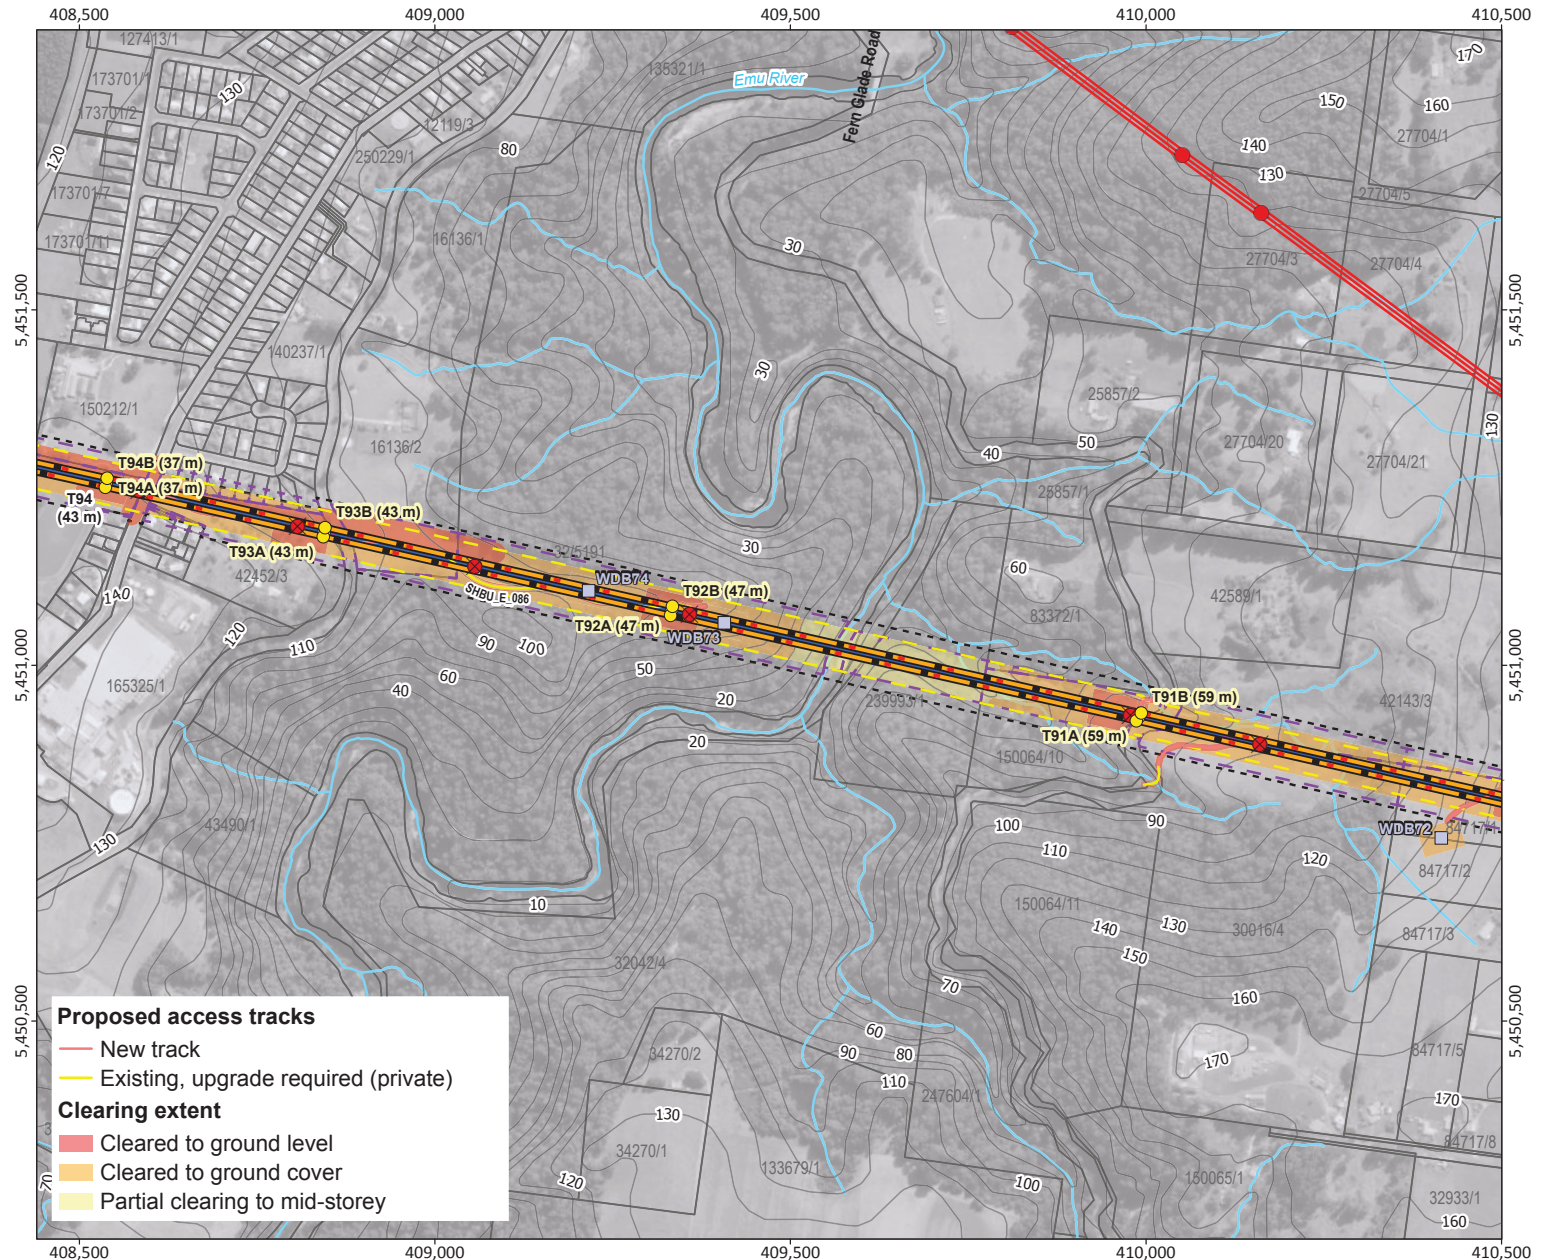


Source: Proposed routes from TasNetworks. Place names, roads, watercourses and LGA boundaries from DPI/PWE. Imagery from ESRI Online.
TasNetworks has made every effort to ensure this product is free of errors but does not warrant the map or its features are either spatially or temporally accurate or fit for a particular use. TasNetworks provides this map without any warranty of any kind whatsoever, either express or implied.
© TasNetworks 2025

Figure A8.9
Overhead transmission line
site plans – project
infrastructure and property
titles (map 64 of 82)

Legend


- Proposed tower
- Proposed 220 kV dual monopole
- ⊠ Existing substation to be modified
- ⊠ Winch drum and brake site
- ⊠ Existing tower to be decommissioned
- Existing tower
- Proposed 220 kV OHTL
- Relocated 110 kV OHTL
- Existing 110 kV OHTL
- Existing 220 kV OHTL
- Watercourse
- 10 m contour
- Proposed easement
- Existing easement
- Notified corridor
- ▭ Cadastre
- ▭ Local Government Area (LGA)

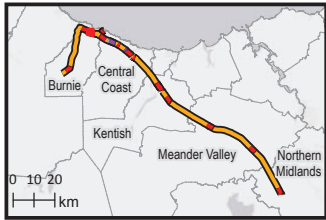

N
Scale (A4): 1:10,000

Coordinate System: GDA 1994 MGA Zone 55
Projection: Transverse Mercator
Datum: GDA 1994

Date: 19/12/2025 2:30 PM
Prepared by: Tetra Tech Coffey

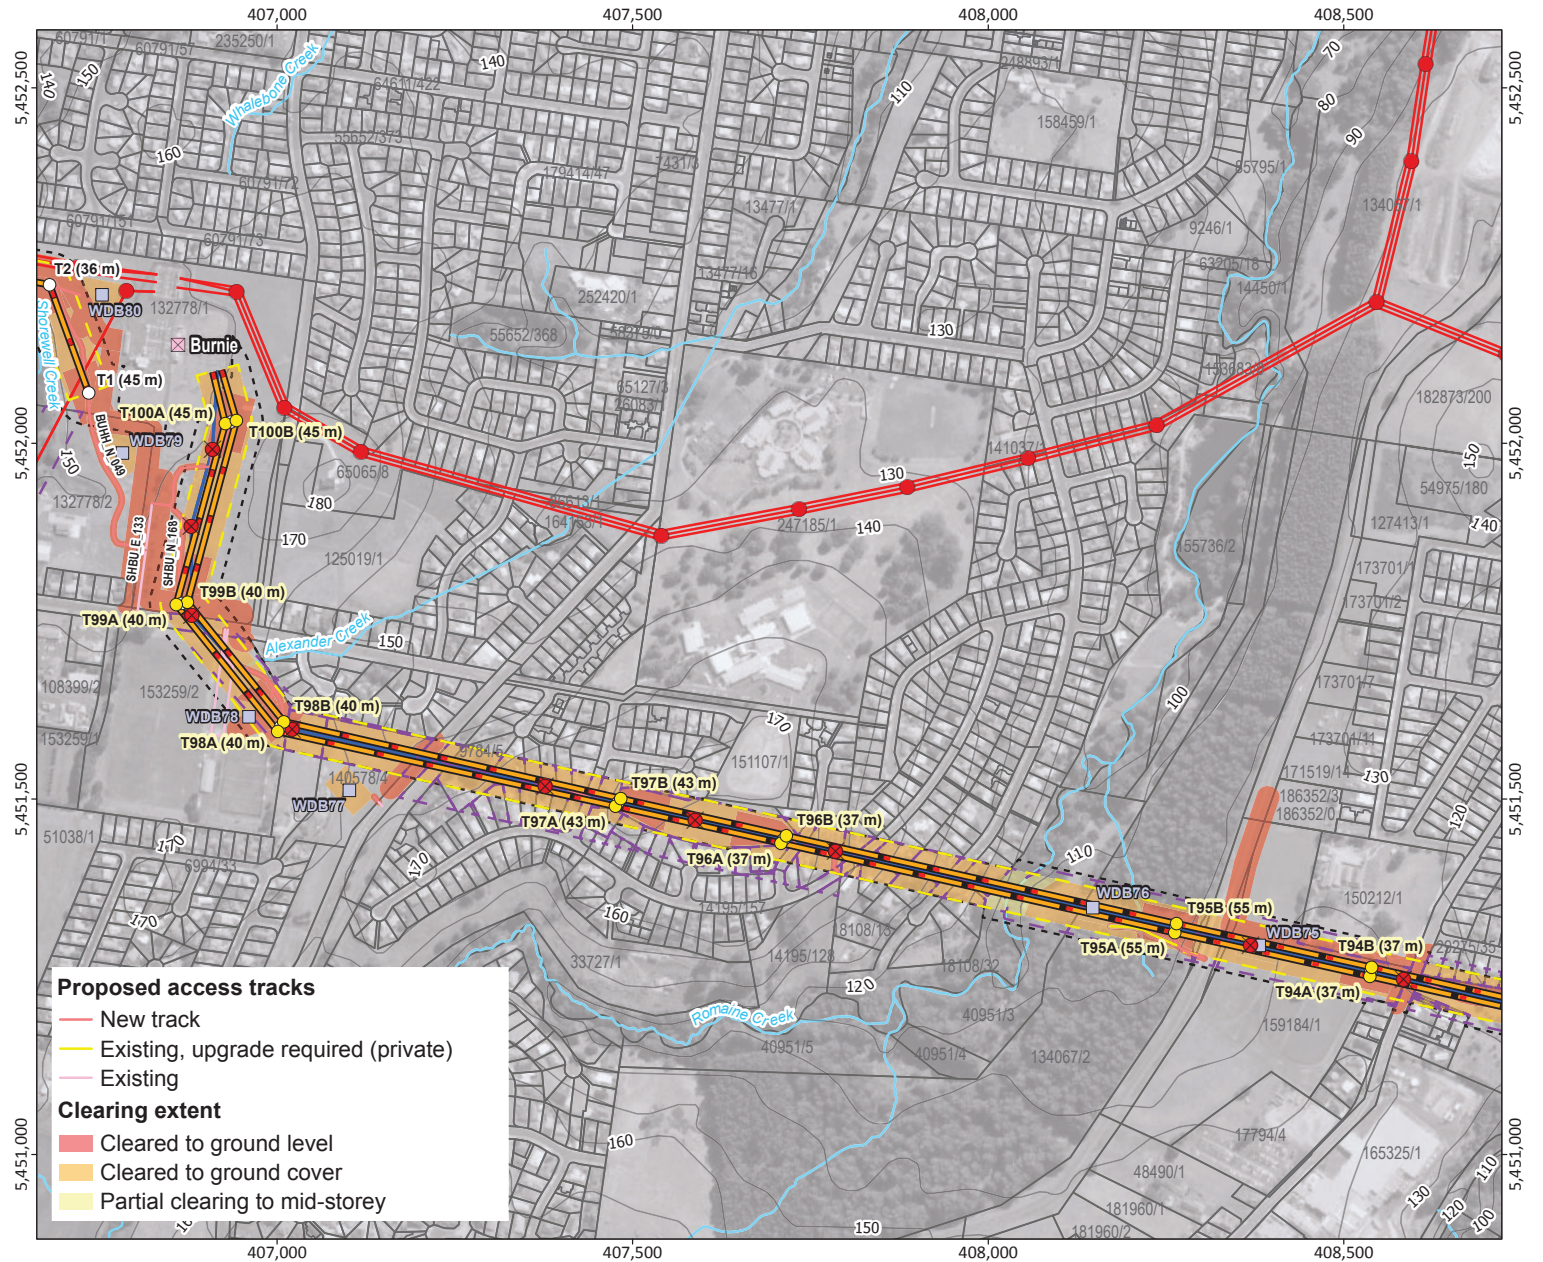


Source: Proposed routes from TasNetworks. Place names, roads, watercourses and LGA boundaries from DPIPWE. Imagery from ESRI Online.
TasNetworks has made every effort to ensure this product is free of errors but does not warrant the map or its features are either spatially or temporally accurate or fit for a particular use. TasNetworks provides this map without any warranty of any kind whatsoever, either express or implied.
© TasNetworks 2025


Figure A8.9
Overhead transmission line
site plans – project
infrastructure and property
titles (map 65 of 82)

Legend

- Proposed tower
- Proposed 220 kV dual monopole
- ✕ Existing substation to be modified
- Winch drum and brake site
- ✕ Existing tower to be decommissioned
- Existing tower
- Proposed 220 kV OHTL
- Relocated 110 kV OHTL
- Existing 110 kV OHTL
- Existing 220 kV OHTL
- Watercourse
- 10 m contour
- Proposed easement
- Existing easement
- - - Notified corridor
- ▭ Cadastre
- ▭ Local Government Area (LGA)

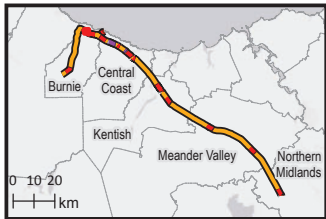


N
 Scale (A4): 1:10,000
 200 0 200 m
 Coordinate System: GDA 1994 MGA Zone 55
 Projection: Transverse Mercator
 Datum: GDA 1994
 Date: 19/12/2025 2:30 PM
 Prepared by: Tetra Tech Coffey

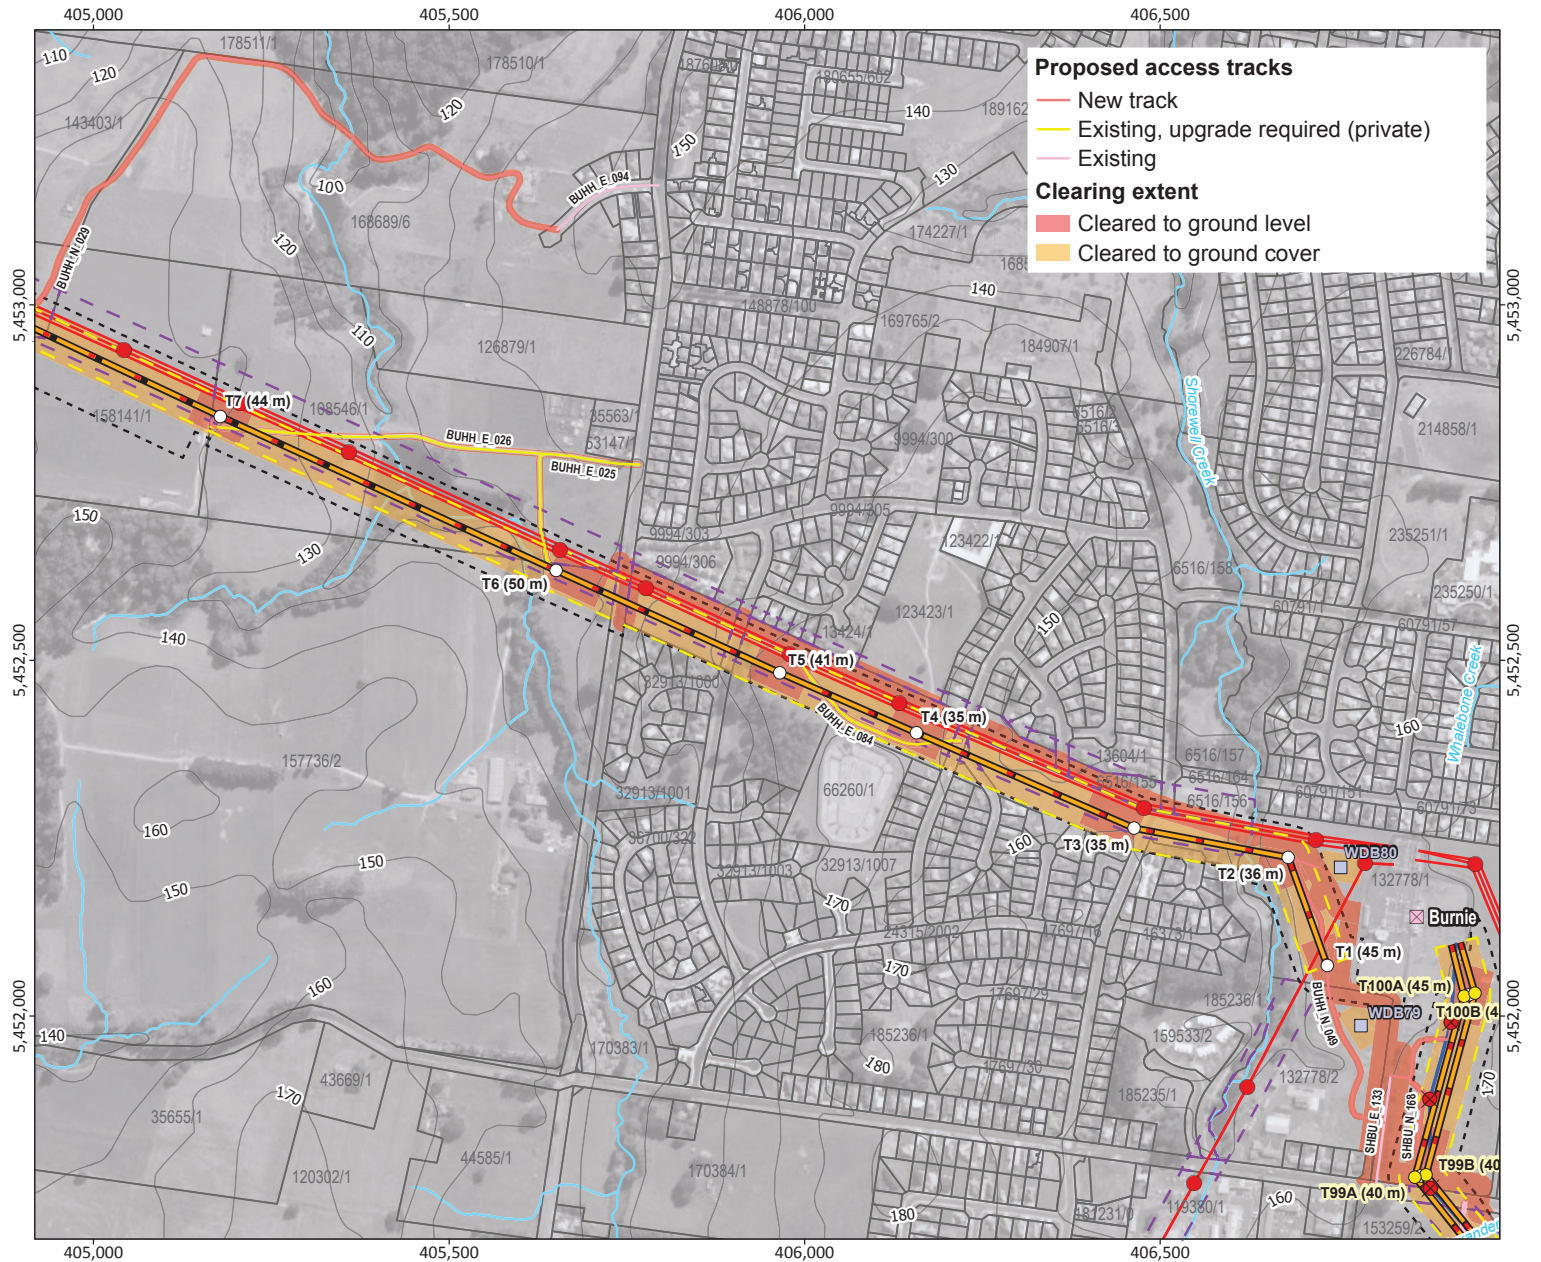

Source: Proposed routes from TasNetworks. Place names, roads, watercourses and LGA boundaries from DPI/PWE. Imagery from ESRI Online.
 TasNetworks has made every effort to ensure this product is free of errors but does not warrant the map or its features are either spatially or temporally accurate or fit for a particular use. TasNetworks provides this map without any warranty of any kind whatsoever, either express or implied.
 © TasNetworks 2025

Legend


-
- A map of the study area in south-eastern England. The coastline is highlighted with a thick red line. Key locations marked along the coast include Burnie, Central Coast, Kentish, Meander Valley, and Northern Midlands. A scale bar at the bottom left indicates distances of 0, 10, and 20 km.

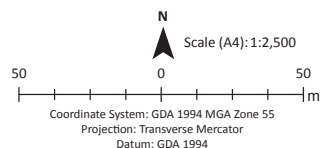

Date: 22/12/2025 11:11 AM
Prepared by: Tetra Tech Coffey



Powering a Bright Future

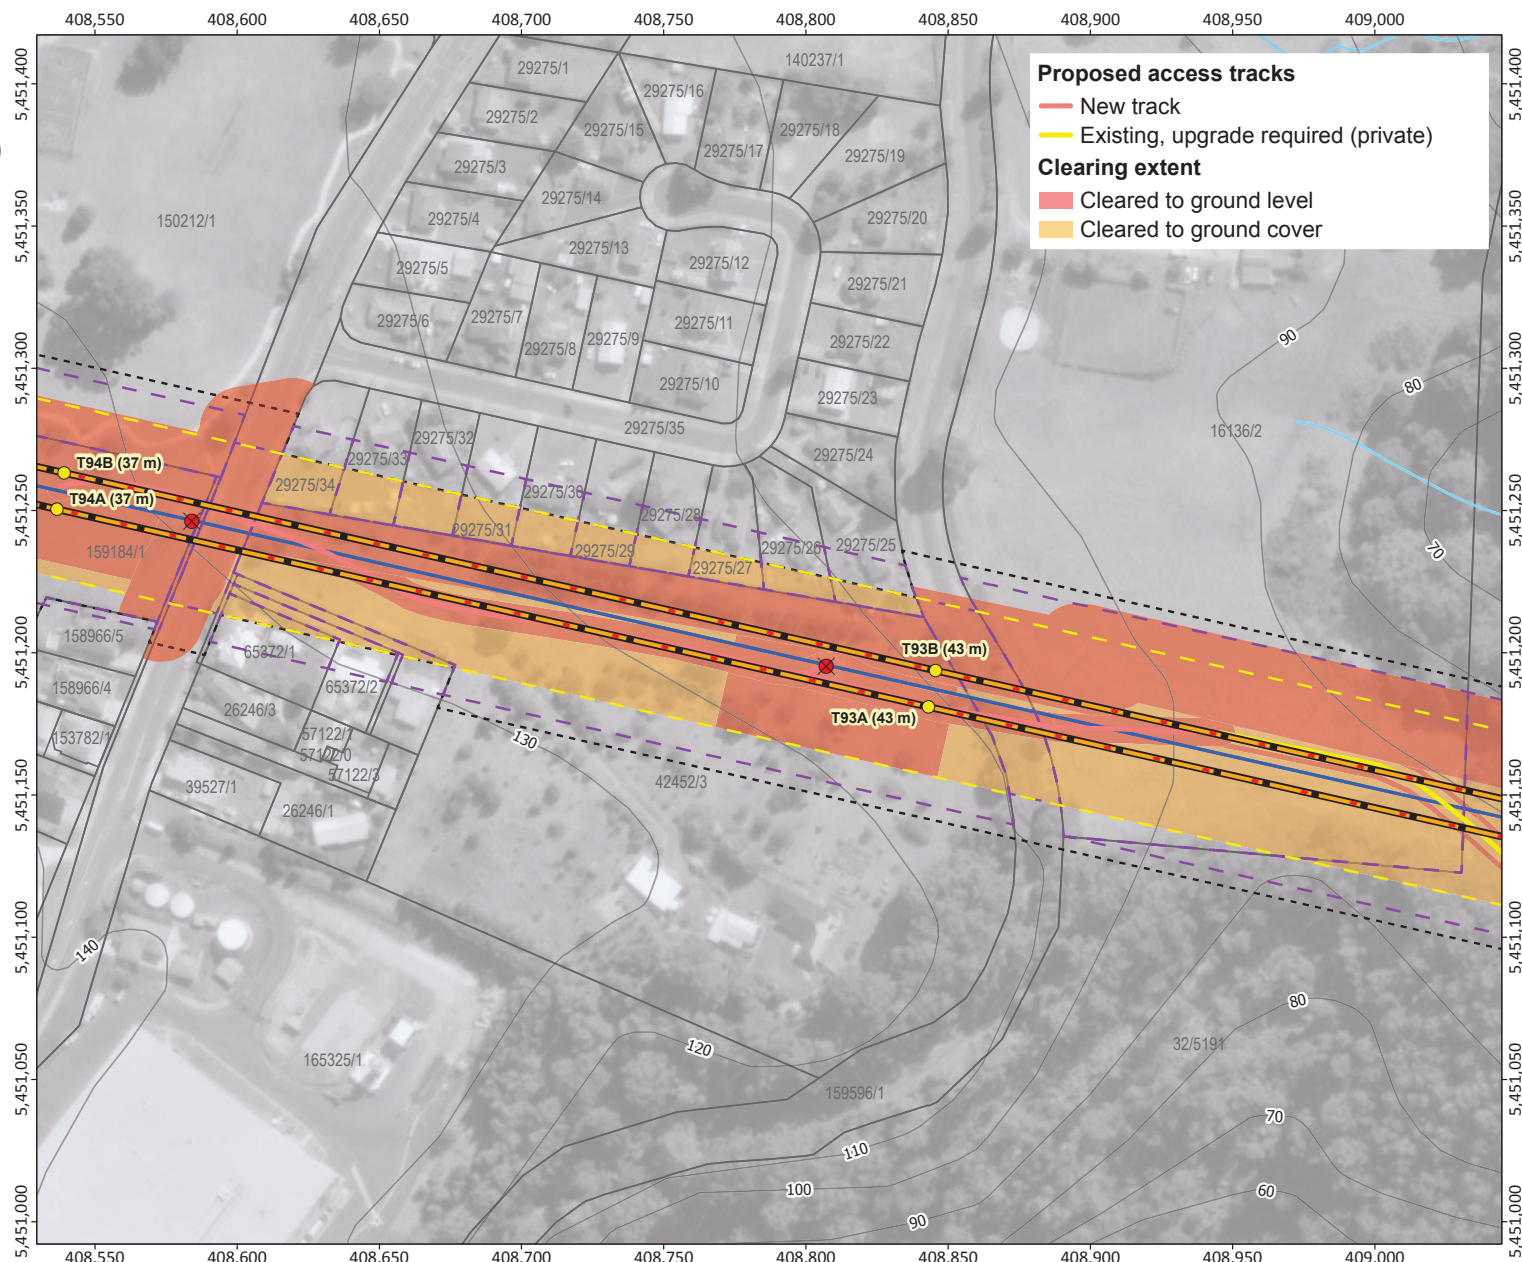

Source: Proposed routes from TasNetworks. Place names, roads, watercourses and LGA boundaries from DPIWVE. Imagery from ESRI Online.

TasNetworks has made every effort to ensure this product is free of errors but does not warrant the map or its features are either spatially or temporally accurate or fit for a particular use. TasNetworks provides this map without any warranty of any kind whatsoever, either express or implied.
© TasNetworks 2025

Legend

-  Proposed 220 kV dual monopole
-  Existing tower to be decommissioned
-  Proposed 220 kV OHTL
-  Relocated 110 kV OHTL
-  Existing 220 kV OHTL
-  Watercourse
-  10 m contour
-  Proposed easement
-  Existing easement
-  Notified corridor
-  Cadastre
-  Local Government Area



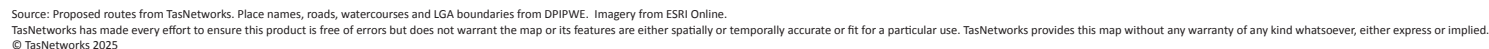



Figure A8.10
Overhead transmission line
site plans project infrastructure
and property titles (Burnie only)
(map 4 of 9)

Legend

- Proposed 220 kV dual monopole
- Winch drum and brake site
- ⊗ Existing tower to be decommissioned
- Proposed 220 kV OHTL
- Relocated 110 kV OHTL
- Existing 220 kV OHTL
- Watercourse
- 10 m contour
- - - Proposed easement
- - - Existing easement
- - - Notified corridor
- Cadastre
- Local Government Area

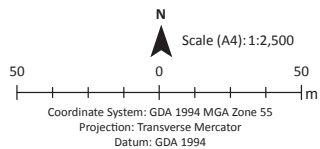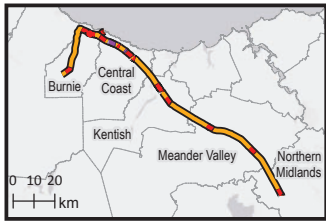

Date: 22/12/2025 11:11 AM
Prepared by: Tetra Tech Coffey


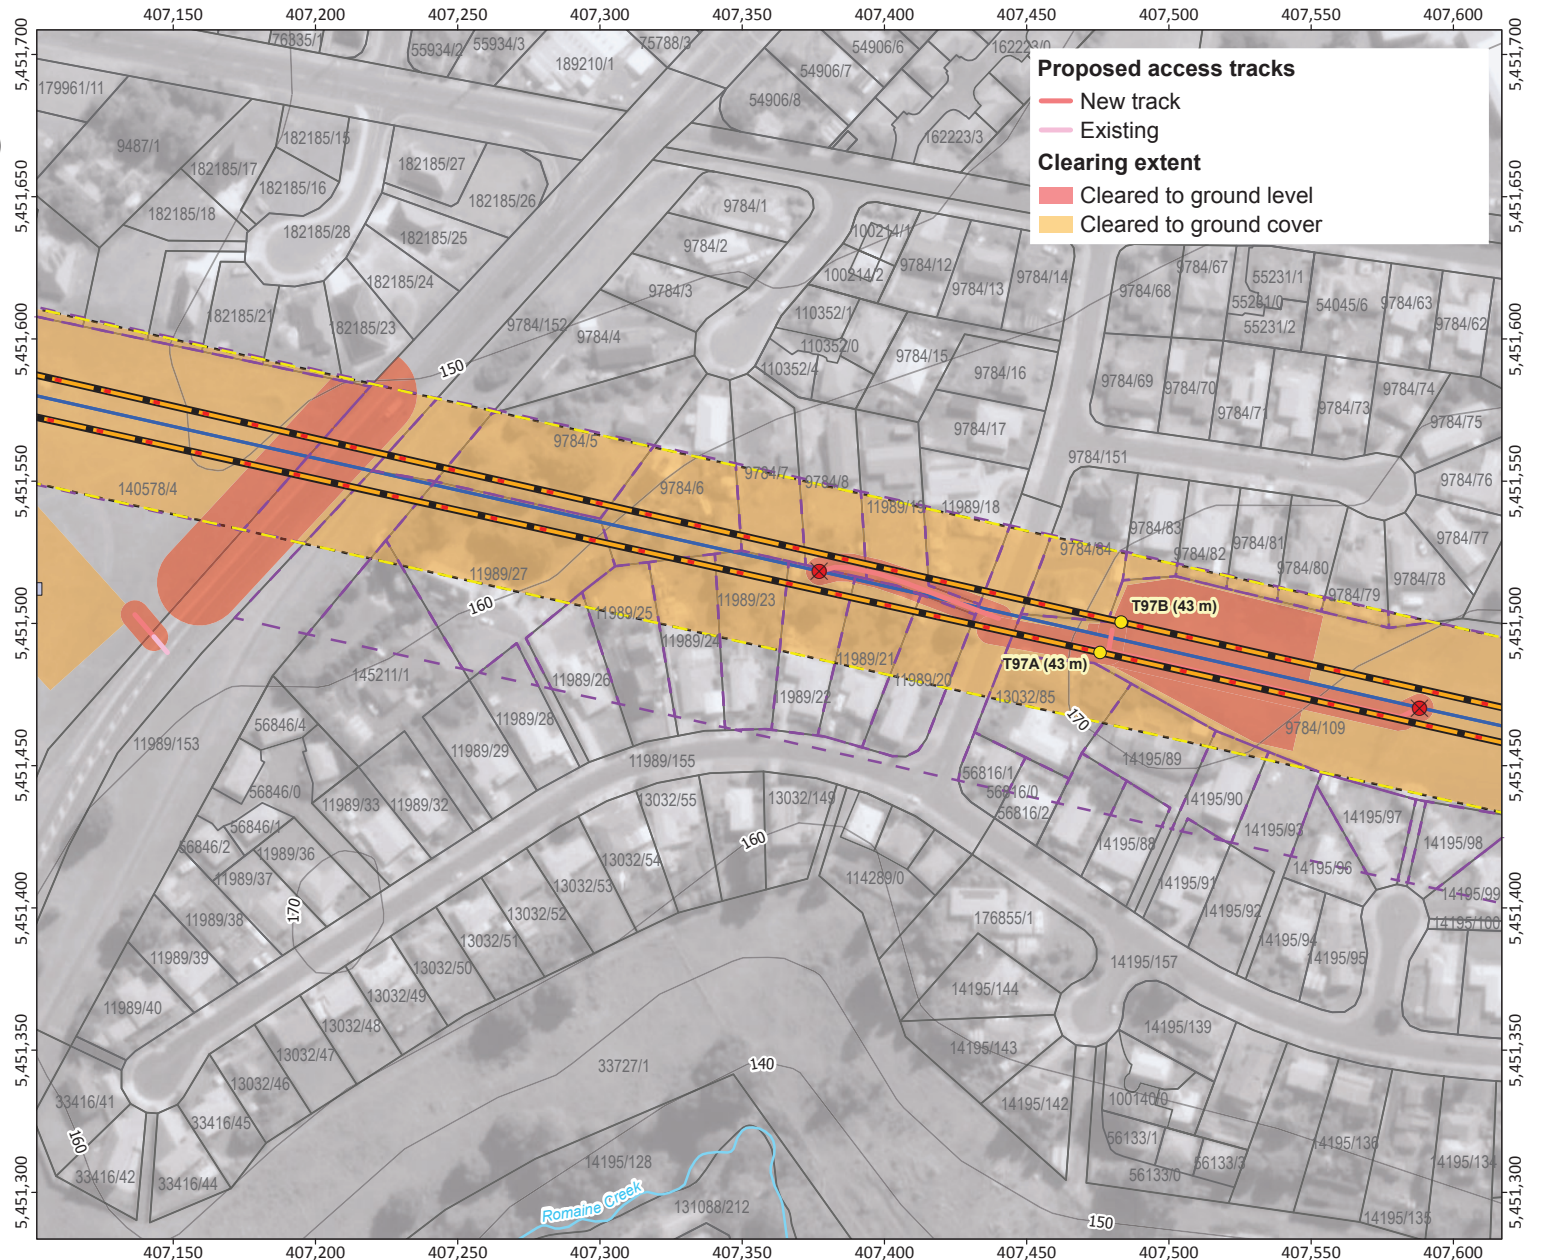


Source: Proposed routes from TasNetworks. Place names, roads, watercourses and LGA boundaries from DPI/PWE. Imagery from ESRI Online.
TasNetworks has made every effort to ensure this product is free of errors but does not warrant the map or its features are either spatially or temporally accurate or fit for a particular use. TasNetworks provides this map without any warranty of any kind whatsoever, either express or implied.
© TasNetworks 2025


Figure A8.10
Overhead transmission line
site plans project infrastructure
and property titles (Burnie only)
(map 5 of 9)

Legend

- Proposed 220 kV dual monopole
- Winch drum and brake site
- ⊗ Existing tower to be decommissioned
- Proposed 220 kV OHTL
- Relocated 110 kV OHTL
- Existing 220 kV OHTL
- Watercourse
- 10 m contour
- - - Proposed easement
- - - Existing easement
- - - Notified corridor
- Cadastre
- Local Government Area

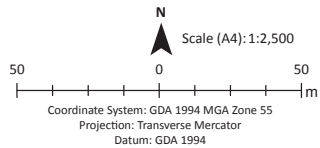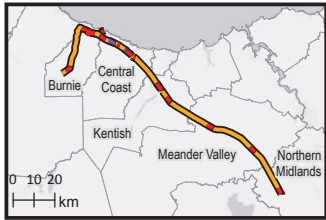

Date: 22/12/2025 11:11 AM
 Prepared by: Tetra Tech Coffey


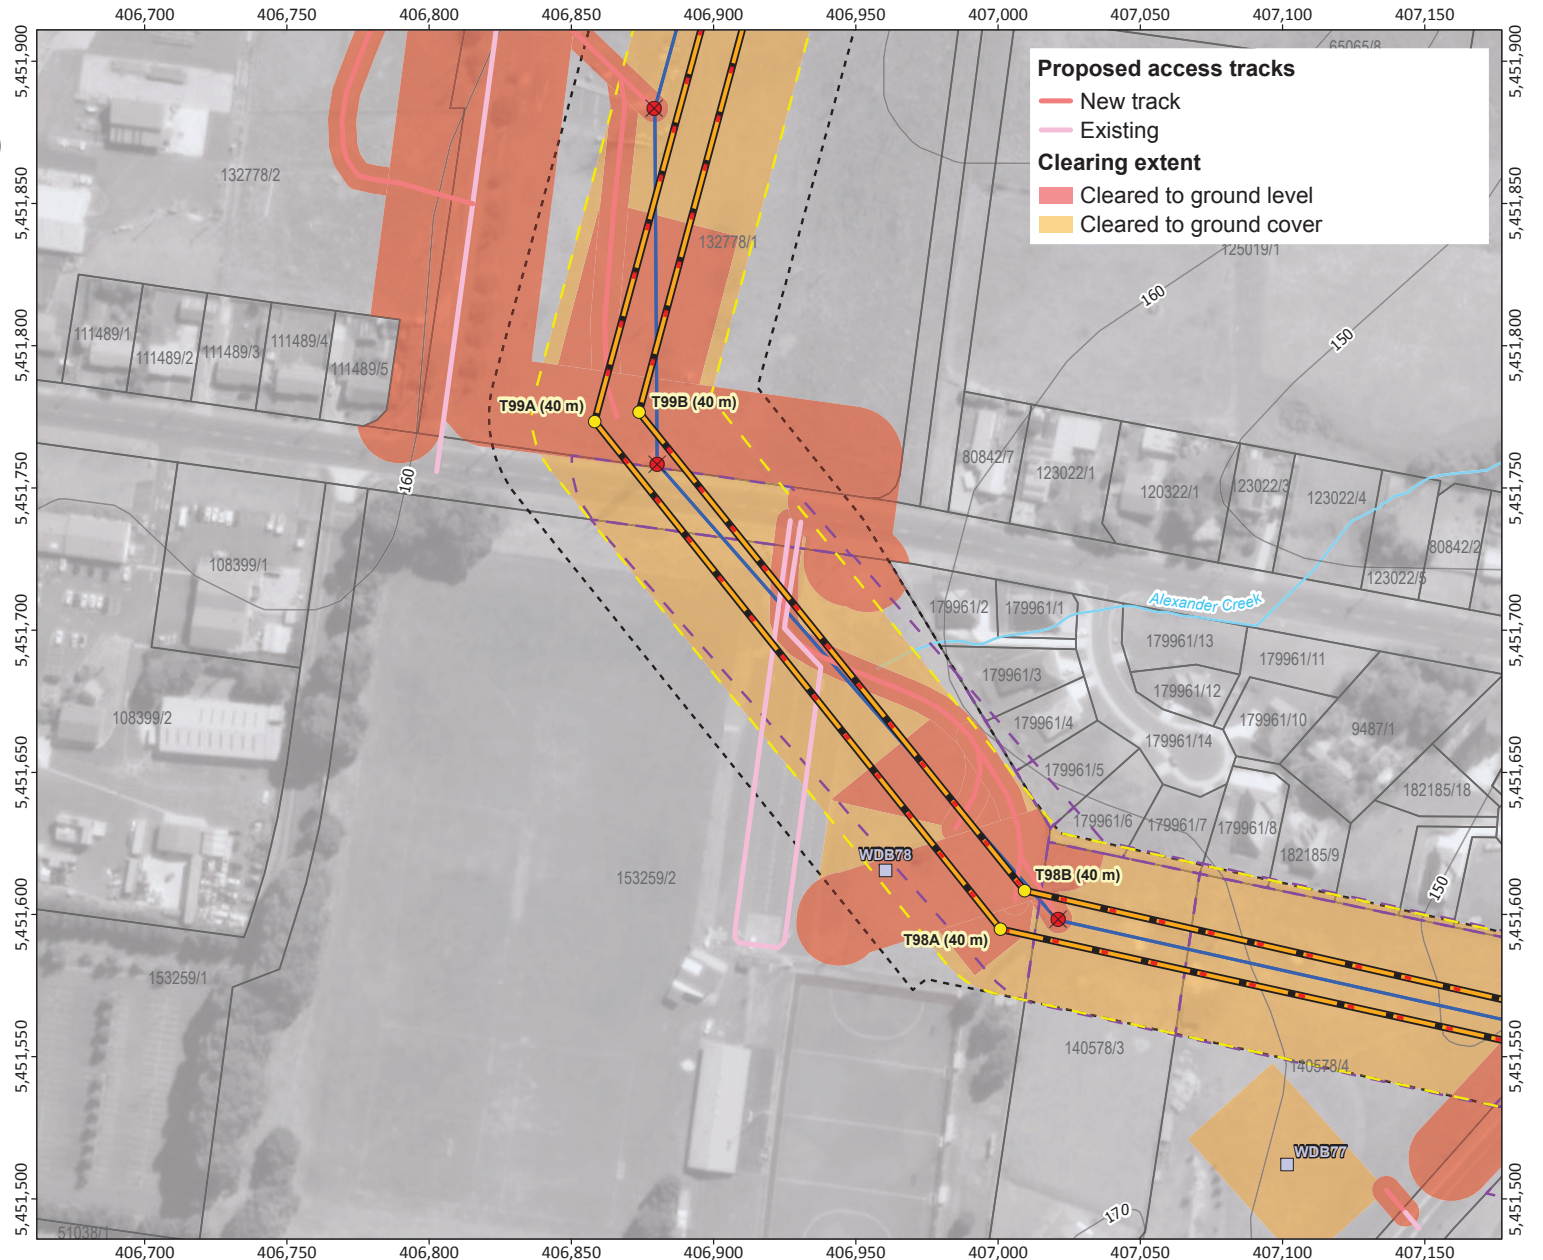


Source: Proposed routes from TasNetworks. Place names, roads, watercourses and LGA boundaries from DPI/PWE. Imagery from ESRI Online.
 TasNetworks has made every effort to ensure this product is free of errors but does not warrant the map or its features are either spatially or temporally accurate or fit for a particular use. TasNetworks provides this map without any warranty of any kind whatsoever, either express or implied.
 © TasNetworks 2025


Figure A8.10
Overhead transmission line
site plans project infrastructure
and property titles (Burnie only)
(map 6 of 9)

Legend

- Proposed tower
- Proposed 220 kV dual monopole
- ⊠ Existing substation to be modified
- ⊠ Winch drum and brake site
- ⊠ Existing tower to be decommissioned
- Existing tower
- Proposed 220 kV OHTL
- Relocated 110 kV OHTL
- Existing 110 kV OHTL
- Existing 220 kV OHTL
- Watercourse
- 10 m contour
- Proposed easement
- Existing easement
- - - Notified corridor
- ▭ Cadastre
- ▭ Local Government Area

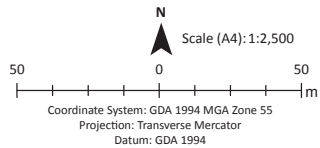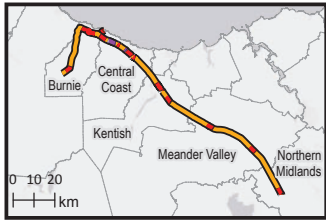


Date: 22/12/2025 11:11 AM
 Prepared by: Tetra Tech Coffey

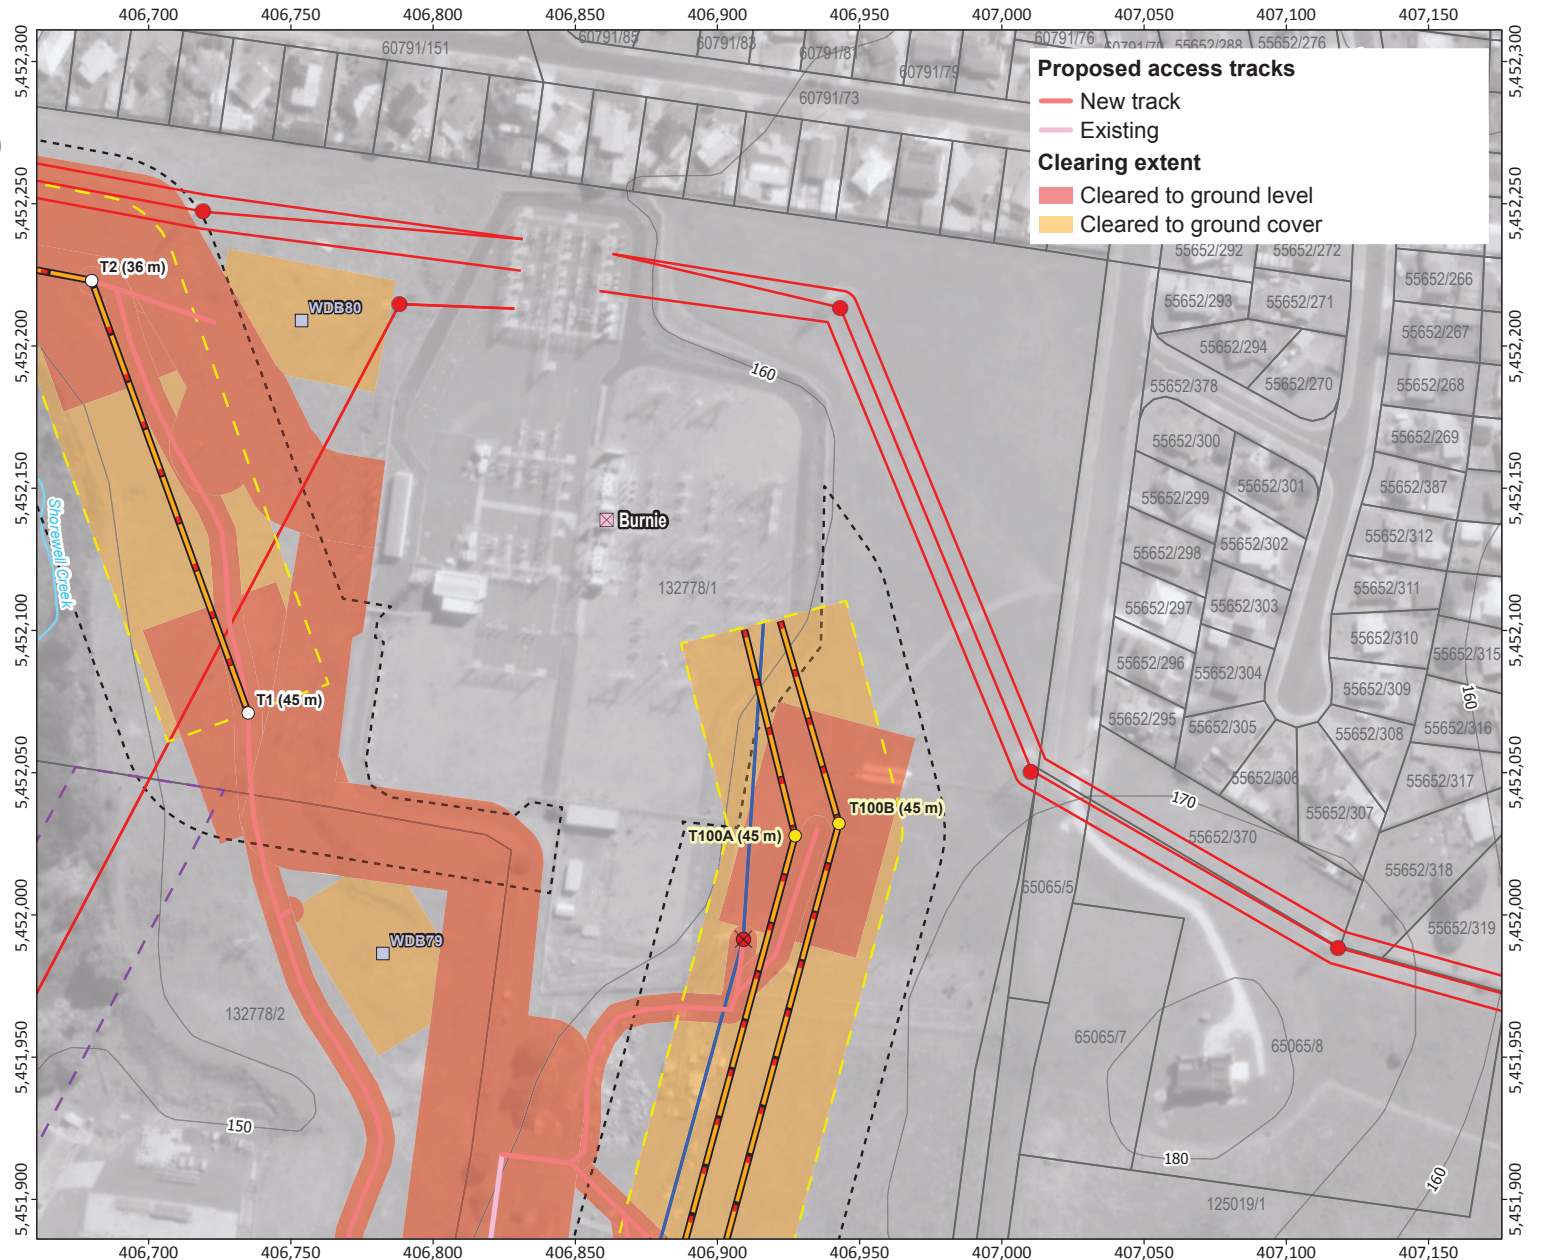

Source: Proposed routes from TasNetworks. Place names, roads, watercourses and LGA boundaries from DPI/PWE. Imagery from ESRI Online.
 TasNetworks has made every effort to ensure this product is free of errors but does not warrant the map or its features are either spatially or temporally accurate or fit for a particular use. TasNetworks provides this map without any warranty of any kind whatsoever, either express or implied.
 © TasNetworks 2025

Document Path: \\tt.local\conf\5772\S\GIS\215878_MELEN_TasNetworks_ProjectMarinus\GIS\MXD_APRX\215878NW_M033_AH8.aprx Layout: 215878NW_M033_F00A8.11_GIS_1

- Proposed tower
- Proposed 220 kV dual monopole
- ▬ Proposed 220 kV OHTL
- ▬ Relocated 110 kV OHTL
- Existing 110 kV OHTL
- Existing 220 kV OHTL
- Road
- Proposed easement
- Cadastre
- Proposed access tracks
 - New track
 - Existing upgrade required
- Land Manager
 - Council
 - Crown
 - Forico
 - Private
 - State Government

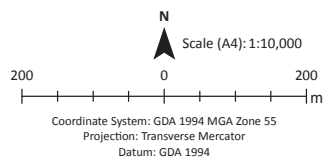

Date: 19/12/2025 1:56 PM
Prepared by: Tetra Tech Coffey





Source: Proposed routes from TasNetworks. Place names, roads and watercourses from DPI/PWE. Imagery from ESRI Online.
TasNetworks has made every effort to ensure this product is free of errors but does not warrant the map or its features are either spatially or temporally accurate or fit for a particular use. TasNetworks provides this map without any warranty of any kind whatsoever, either express or implied.
© TasNetworks 2025

Figure A8.11
Land managers
(map 42 of 82)

Legend

- Proposed tower
- Proposed 220 kV dual monopole
- Proposed 220 kV OHTL
- Relocated 110 kV OHTL
- Existing 110 kV OHTL
- Existing 220 kV OHTL
- Road
- Watercourse
- Proposed easement
- Cadastre
- Proposed access tracks
 - New track
 - Existing upgrade required
- Land Manager
 - Crown
 - Private
 - State Government
 - Sustainable Timber Tasmania

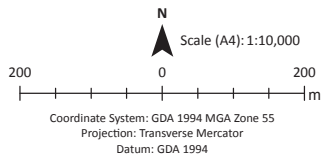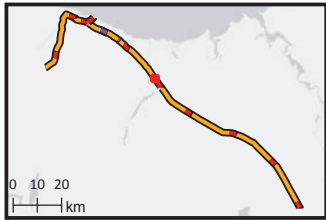

Date: 19/12/2025 1:56 PM
 Prepared by: Tetra Tech Coffey





Source: Proposed routes from TasNetworks. Place names, roads and watercourses from DPIIWE. Imagery from ESRI Online.
 TasNetworks has made every effort to ensure this product is free of errors but does not warrant the map or its features are either spatially or temporally accurate or fit for a particular use. TasNetworks provides this map without any warranty of any kind whatsoever, either express or implied.
 © TasNetworks 2025

Figure A8.11
Land managers
(map 50 of 82)

Legend

- Proposed tower
- Proposed 220 kV dual monopole
- Proposed 220 kV OHTL
- Relocated 110 kV OHTL
- Existing 110 kV OHTL
- Existing 220 kV OHTL
- Road
- Watercourse
- Proposed easement
- Cadastre
- Proposed access tracks
 - New track
 - Existing upgrade required
- Land Manager
 - Council
 - Crown
 - DPIPW
 - Onshore Water Body
 - Private

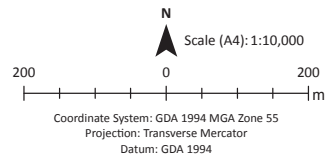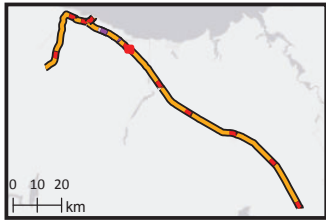

Date: 19/12/2025 1:56 PM
 Prepared by: Tetra Tech Coffey





Source: Proposed routes from TasNetworks. Place names, roads and watercourses from DPIPW. Imagery from ESRI Online.
 TasNetworks has made every effort to ensure this product is free of errors but does not warrant the map or its features are either spatially or temporally accurate or fit for a particular use. TasNetworks provides this map without any warranty of any kind whatsoever, either express or implied.
 © TasNetworks 2025

Document Path: \\tt-local\cof\5772\GIS\215878 MELEN_TasNetworks_TasNetworks\Project\MapInfo\GDA_MXD_APRX\215878\NW_M033_215878NW_M033_AHE.aprx Layout: 215878NW_M033_F00A8.11_GIS.1


Figure A8.11
Land managers
(map 51 of 82)

Legend

- Proposed tower
- Proposed 220 kV dual monopole
- Proposed 220 kV OHTL
- Relocated 110 kV OHTL
- Existing 110 kV OHTL
- Existing 220 kV OHTL
- Road
- Watercourse
- Proposed easement
- Cadastre
- Proposed access tracks
 - New track
 - Existing upgrade required
- Land Manager
 - Council
 - Crown
 - DPI/PWE
 - Onshore Water Body
 - Private

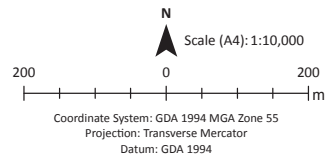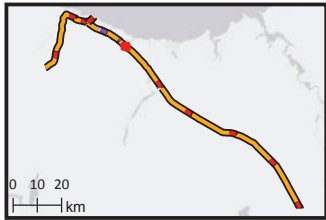

Date: 19/12/2025 1:56 PM
 Prepared by: Tetra Tech Coffey

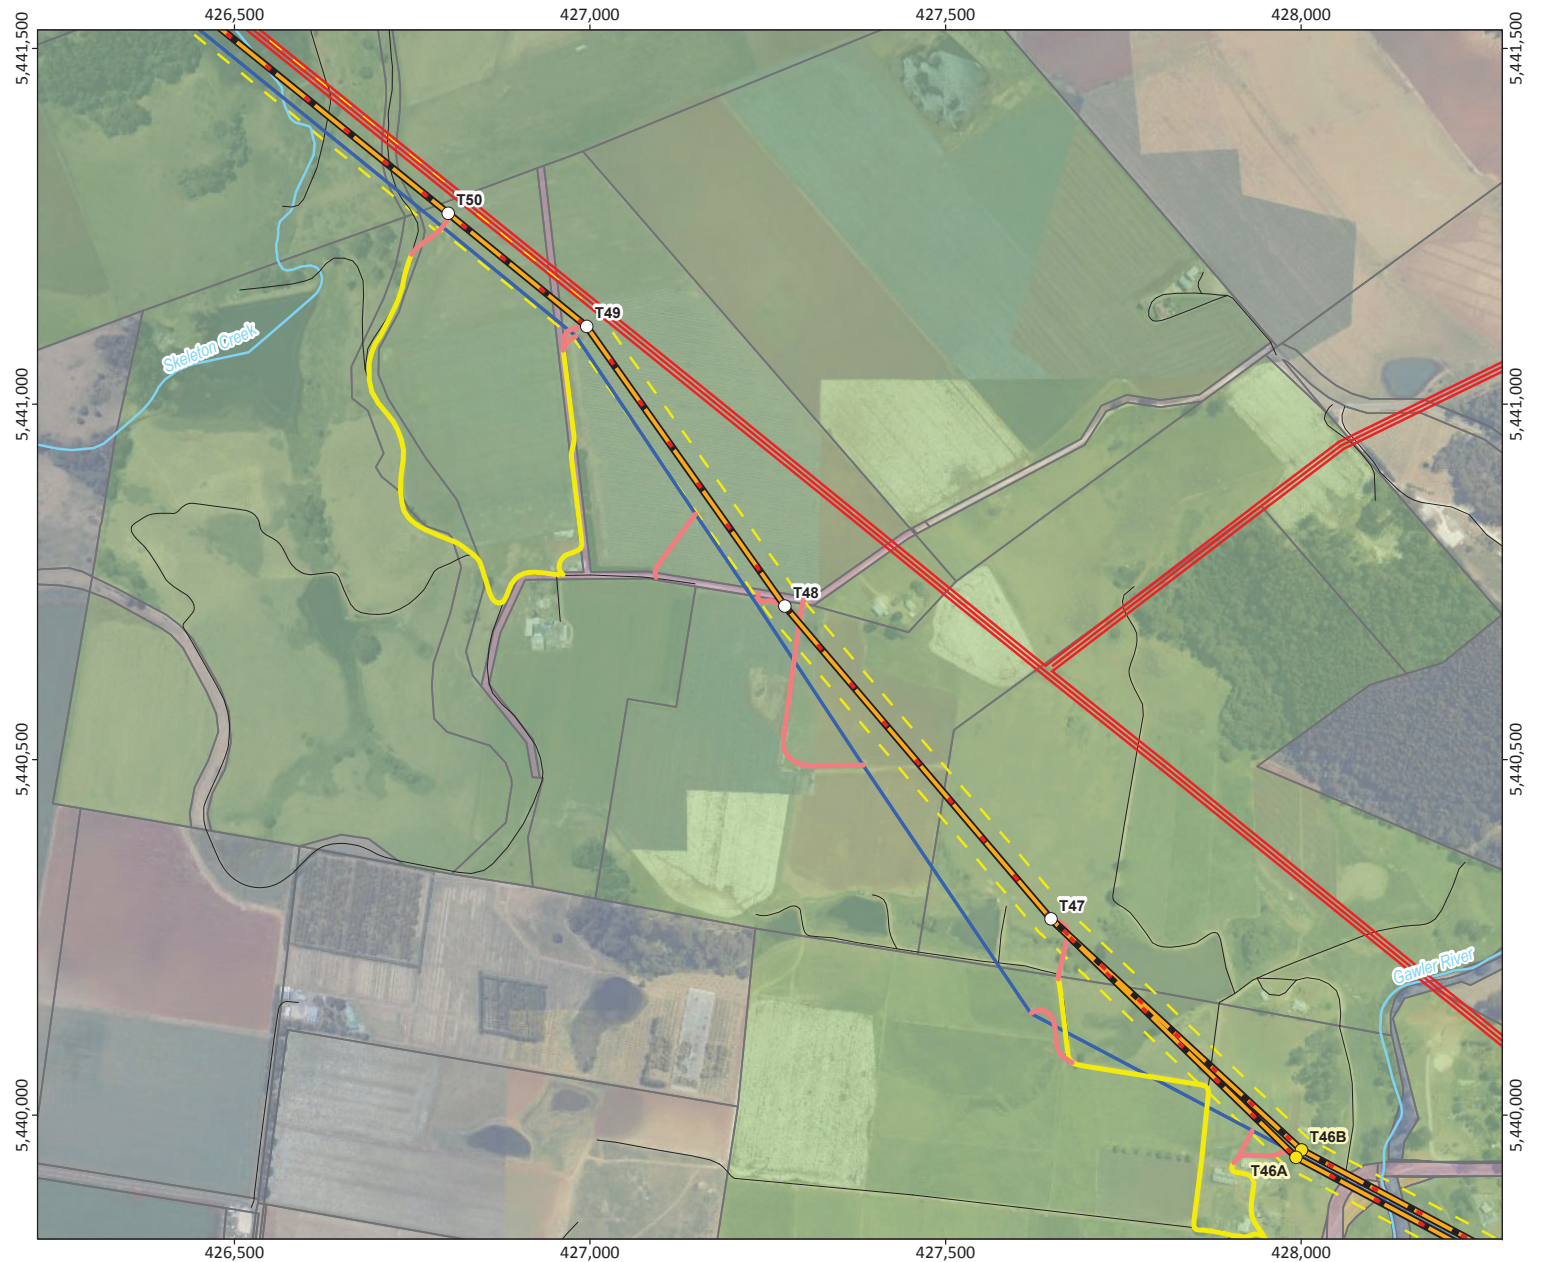



Source: Proposed routes from TasNetworks. Place names, roads and watercourses from DPI/PWE. Imagery from ESRI Online.
 TasNetworks has made every effort to ensure this product is free of errors but does not warrant the map or its features are either spatially or temporally accurate or fit for a particular use. TasNetworks provides this map without any warranty of any kind whatsoever, either express or implied.
 © TasNetworks 2025

Document Path: \\tt.local\cof\5772\GIS\215878 MELEN_TasNetworks_Project\TasNetworks\Map\A8.11_GIS_1

Figure A8.11
Land managers
(map 55 of 82)

Legend

- Proposed tower
- Proposed 220 kV dual monopole
- Proposed 220 kV OHTL
- Relocated 110 kV OHTL
- Existing 110 kV OHTL
- Existing 220 kV OHTL
- Road
- Watercourse
- Proposed easement
- Cadastre
- Proposed access tracks
 - New track
 - Existing upgrade required
- Land Manager
 - Council
 - Crown
 - DPI/PWE
 - Parks and Wildlife Service
 - Private

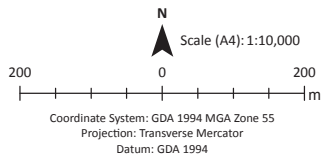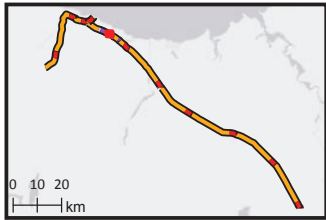

Date: 19/12/2025 1:56 PM
 Prepared by: Tetra Tech Coffey





Source: Proposed routes from TasNetworks. Place names, roads and watercourses from DPI/PWE. Imagery from ESRI Online.
 TasNetworks has made every effort to ensure this product is free of errors but does not warrant the map or its features are either spatially or temporally accurate or fit for a particular use. TasNetworks provides this map without any warranty of any kind whatsoever, either express or implied.
 © TasNetworks 2025

Figure A8.11
Land managers
(map 60 of 82)

Legend

- Proposed tower
- Proposed 220 kV dual monopole
- Proposed 220 kV OHTL
- Relocated 110 kV OHTL
- Existing 110 kV OHTL
- Existing 220 kV OHTL
- Road
- Watercourse
- - - Proposed easement
- Cadastre
- Proposed access tracks
 - New track
 - Existing upgrade required
- Land Manager
 - Council
 - Crown
 - Private
 - State Government

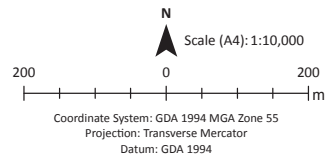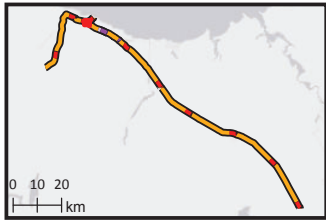

Date: 19/12/2025 1:56 PM
 Prepared by: Tetra Tech Coffey





Source: Proposed routes from TasNetworks. Place names, roads and watercourses from DPI/PWE. Imagery from ESRI Online.
 TasNetworks has made every effort to ensure this product is free of errors but does not warrant the map or its features are either spatially or temporally accurate or fit for a particular use. TasNetworks provides this map without any warranty of any kind whatsoever, either express or implied.
 © TasNetworks 2025


Figure A8.11
Land managers
(map 61 of 82)

Legend

- Proposed tower
- Proposed 220 kV dual monopole
- Proposed 220 kV OHTL
- Relocated 110 kV OHTL
- Existing 110 kV OHTL
- Existing 220 kV OHTL
- Road
- Watercourse
- - - Proposed easement
- Cadastre
- Proposed access tracks
 - New track
 - Existing upgrade required
- Land Manager
 - Council
 - Crown
 - Onshore Water Body
 - Parks and Wildlife Service
 - Private
 - State Government

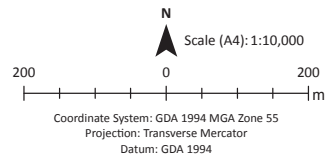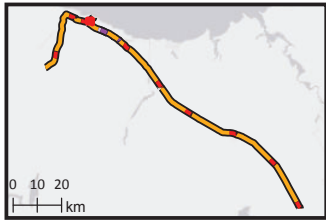



Date: 19/12/2025 1:56 PM
 Prepared by: Tetra Tech Coffey

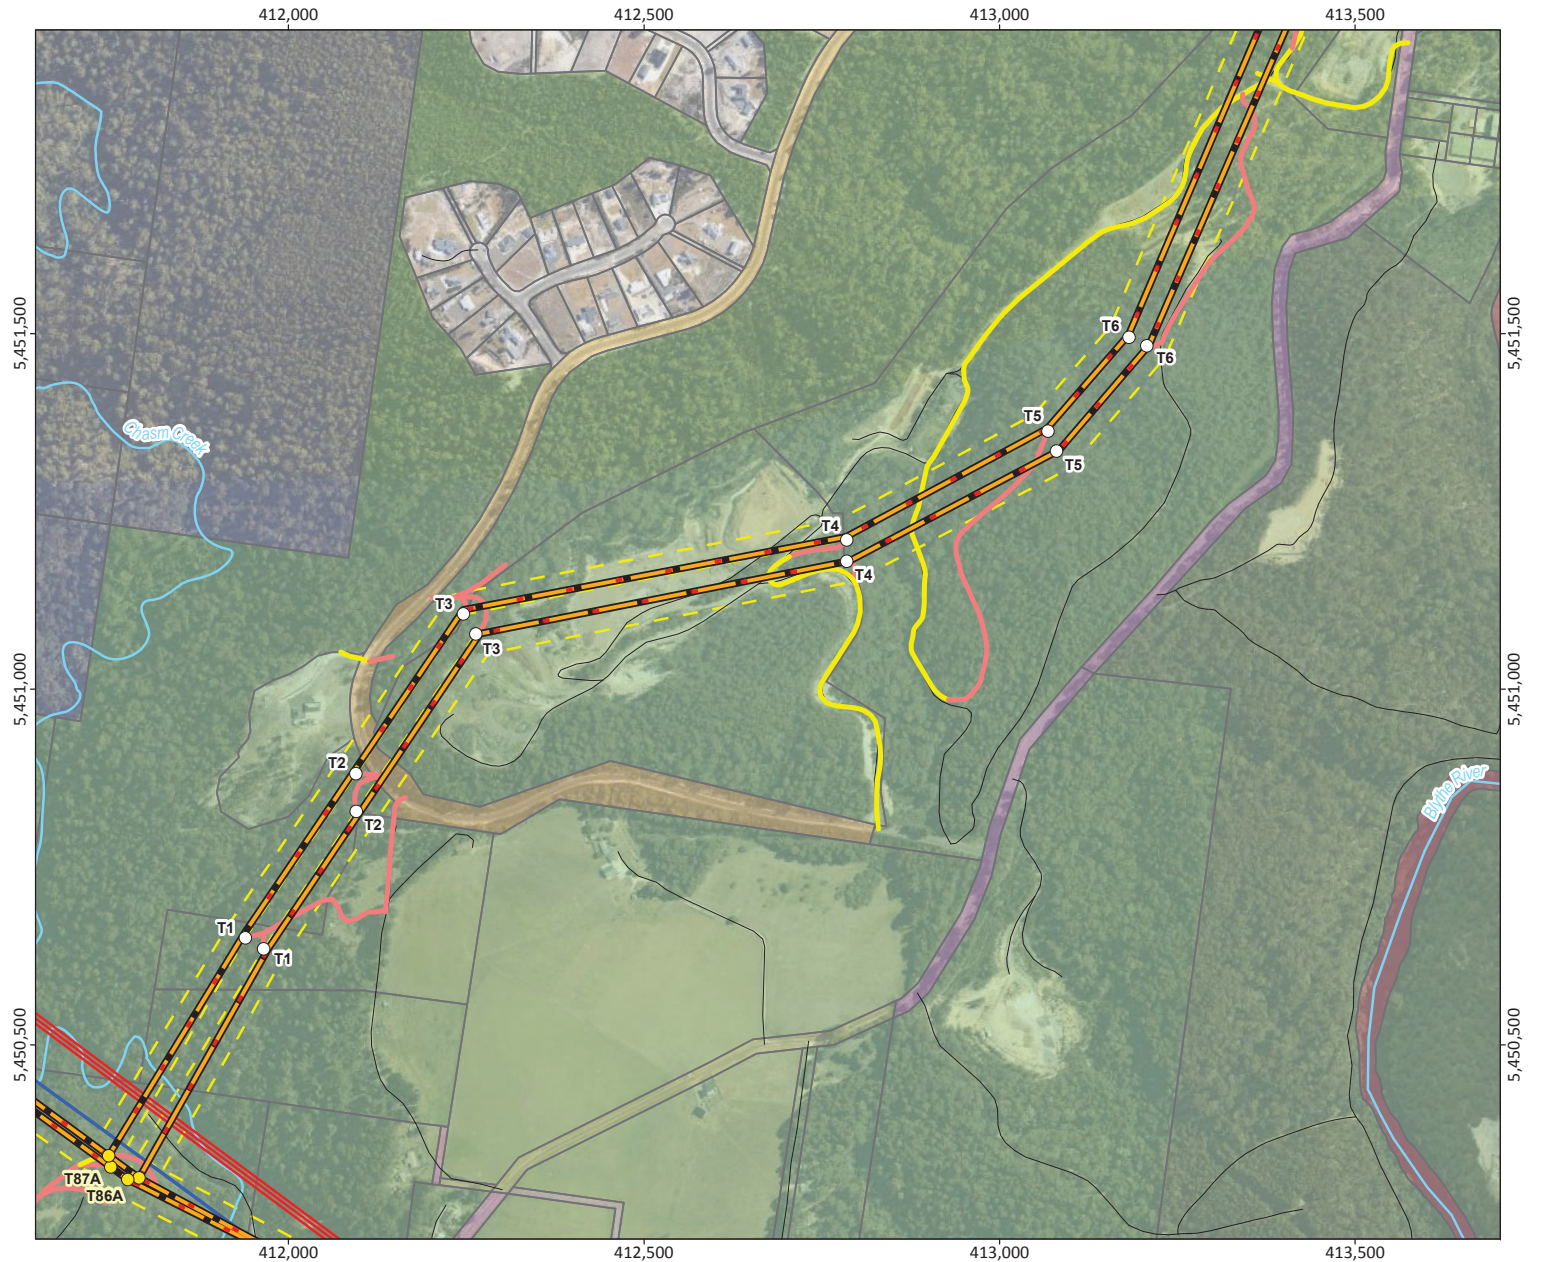


Source: Proposed routes from TasNetworks. Place names, roads and watercourses from DPIWPE. Imagery from ESRI Online.
 TasNetworks has made every effort to ensure this product is free of errors but does not warrant the map or its features are either spatially or temporally accurate or fit for a particular use. TasNetworks provides this map without any warranty of any kind whatsoever, either express or implied.
 © TasNetworks 2025

Figure A8.11
Land managers
(map 63 of 82)

- Legend**
- Proposed 220 kV dual monopole
 - Proposed 220 kV OHTL
 - Relocated 110 kV OHTL
 - Existing 110 kV OHTL
 - Existing 220 kV OHTL
 - Road
 - Watercourse
 - Proposed easement
 - Cadastre
 - Proposed access tracks
 - New track
 - Existing upgrade required
 - Land Manager
 - Council
 - Crown
 - DPI/PWE
 - Onshore Water Body
 - Parks and Wildlife Service
 - Private
 - State Government

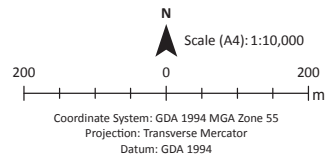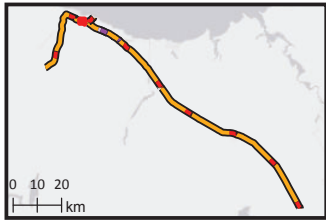

Date: 19/12/2025 1:56 PM
 Prepared by: Tetra Tech Coffey

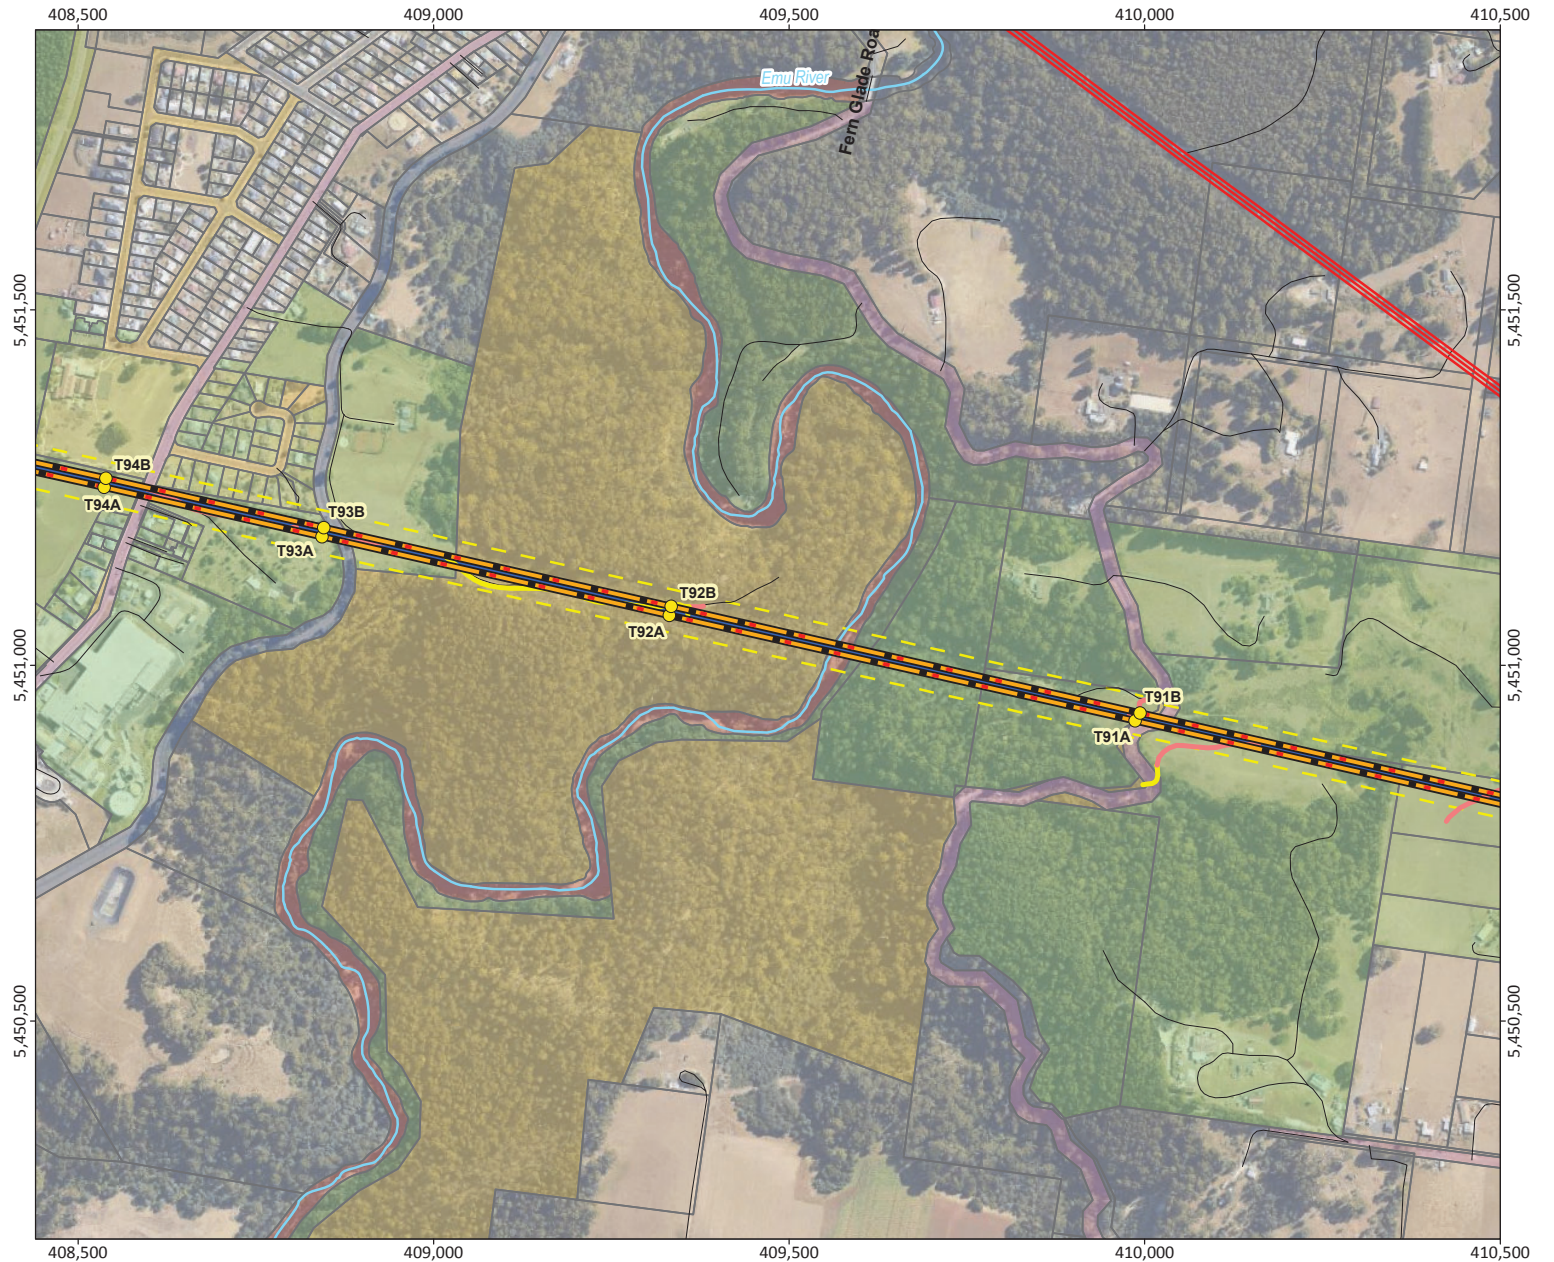

Source: Proposed routes from TasNetworks. Place names, roads and watercourses from DPI/PWE. Imagery from ESRI Online.
 TasNetworks has made every effort to ensure this product is free of errors but does not warrant the map or its features are either spatially or temporally accurate or fit for a particular use. TasNetworks provides this map without any warranty of any kind whatsoever, either express or implied.
 © TasNetworks 2025

Document Path: \\tt.local\conf\5772\S\GIS\215878_MELEN_TasNetworks_ProjectMarinus\GIS\MXD_APRX\215878NW_M033_AH8.aprx Layout: 215878NW_M033_F00A8.11_GIS_1

Legend



- Proposed tower Proposed
- 220 kV dual monopole
- Proposed 220 kV OHTL
- Relocated 110 kV OHTL
- ⊠ Existing substation to be modified
- Existing 110 kV OHTL
- Existing 220 kV OHTL
- Road
- └─ Proposed easement
- Cadastre

Proposed access tracks


- New track
- Existing upgrade required
- Existing

Land Manager

- Council
- Crown
- DPI/PWE
- Private
- State Fire Commission
- State Government
- TasNetworks
- TasWater

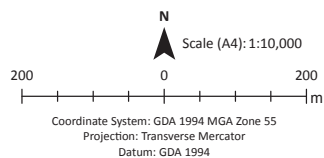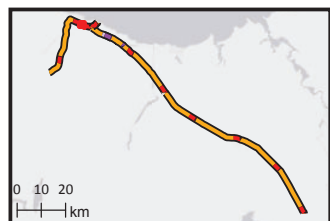

Date: 19/12/2025 1:56 PM
Prepared by: Tetra Tech Coffey


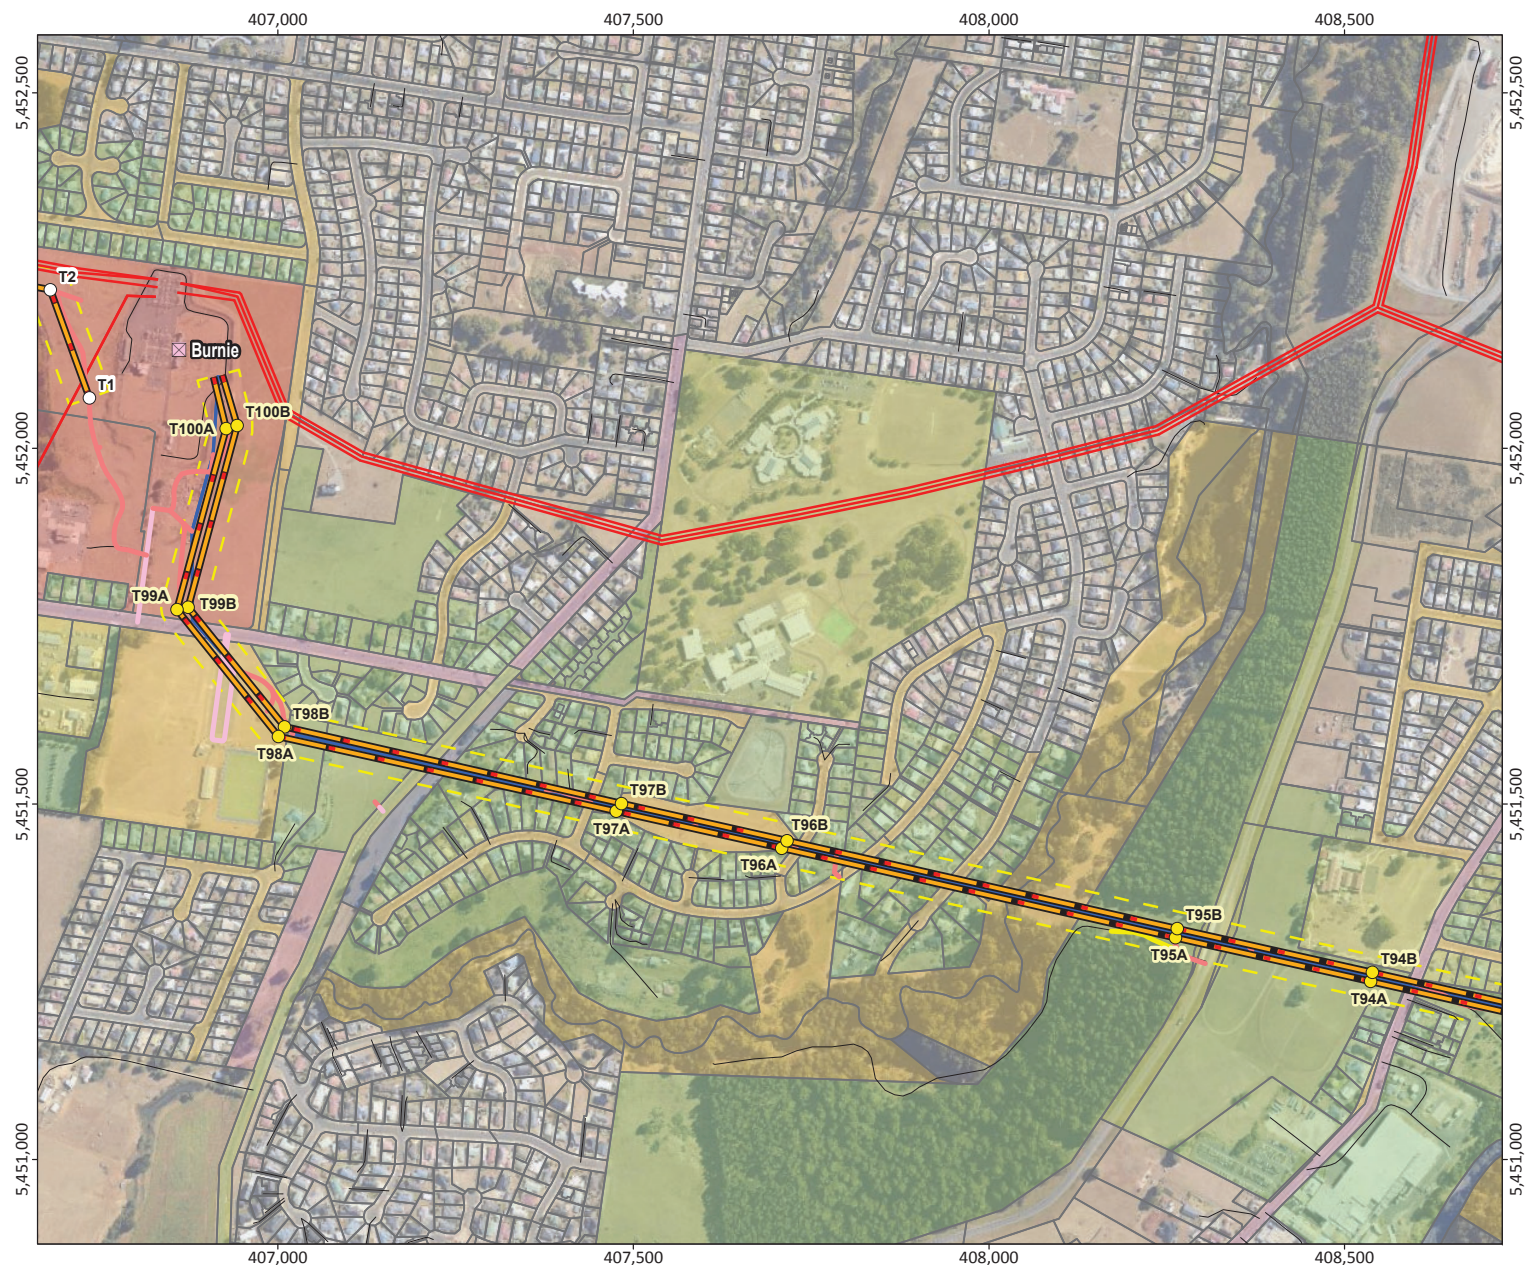


Source: Proposed routes from TasNetworks. Place names, roads and watercourses from DPI/PWE. Imagery from ESRI Online.
TasNetworks has made every effort to ensure this product is free of errors but does not warrant the map or its features are either spatially or temporally accurate or fit for a particular use. TasNetworks provides this map without any warranty of any kind whatsoever, either express or implied.
© TasNetworks 2025


Figure A8.11
Land managers
(map 65 of 82)

Legend

- Proposed tower
- Proposed 220 kV dual monopole
- Proposed 220 kV OHTL
- Relocated 110 kV OHTL
- ⊠ Existing substation to be modified
- Existing 110 kV OHTL
- Existing 220 kV OHTL
- Road
- Watercourse
- Proposed easement
- Cadastre
- Proposed access tracks
 - New track
 - Existing upgrade required
 - Existing
- Land Manager
 - Council
 - Crown
 - Private
 - State Fire Commission
 - State Government
 - TasNetworks
 - TasWater

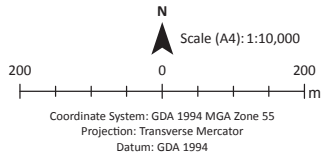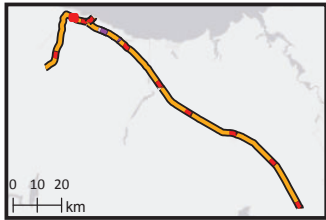

Date: 19/12/2025 1:56 PM
 Prepared by: Tetra Tech Coffey

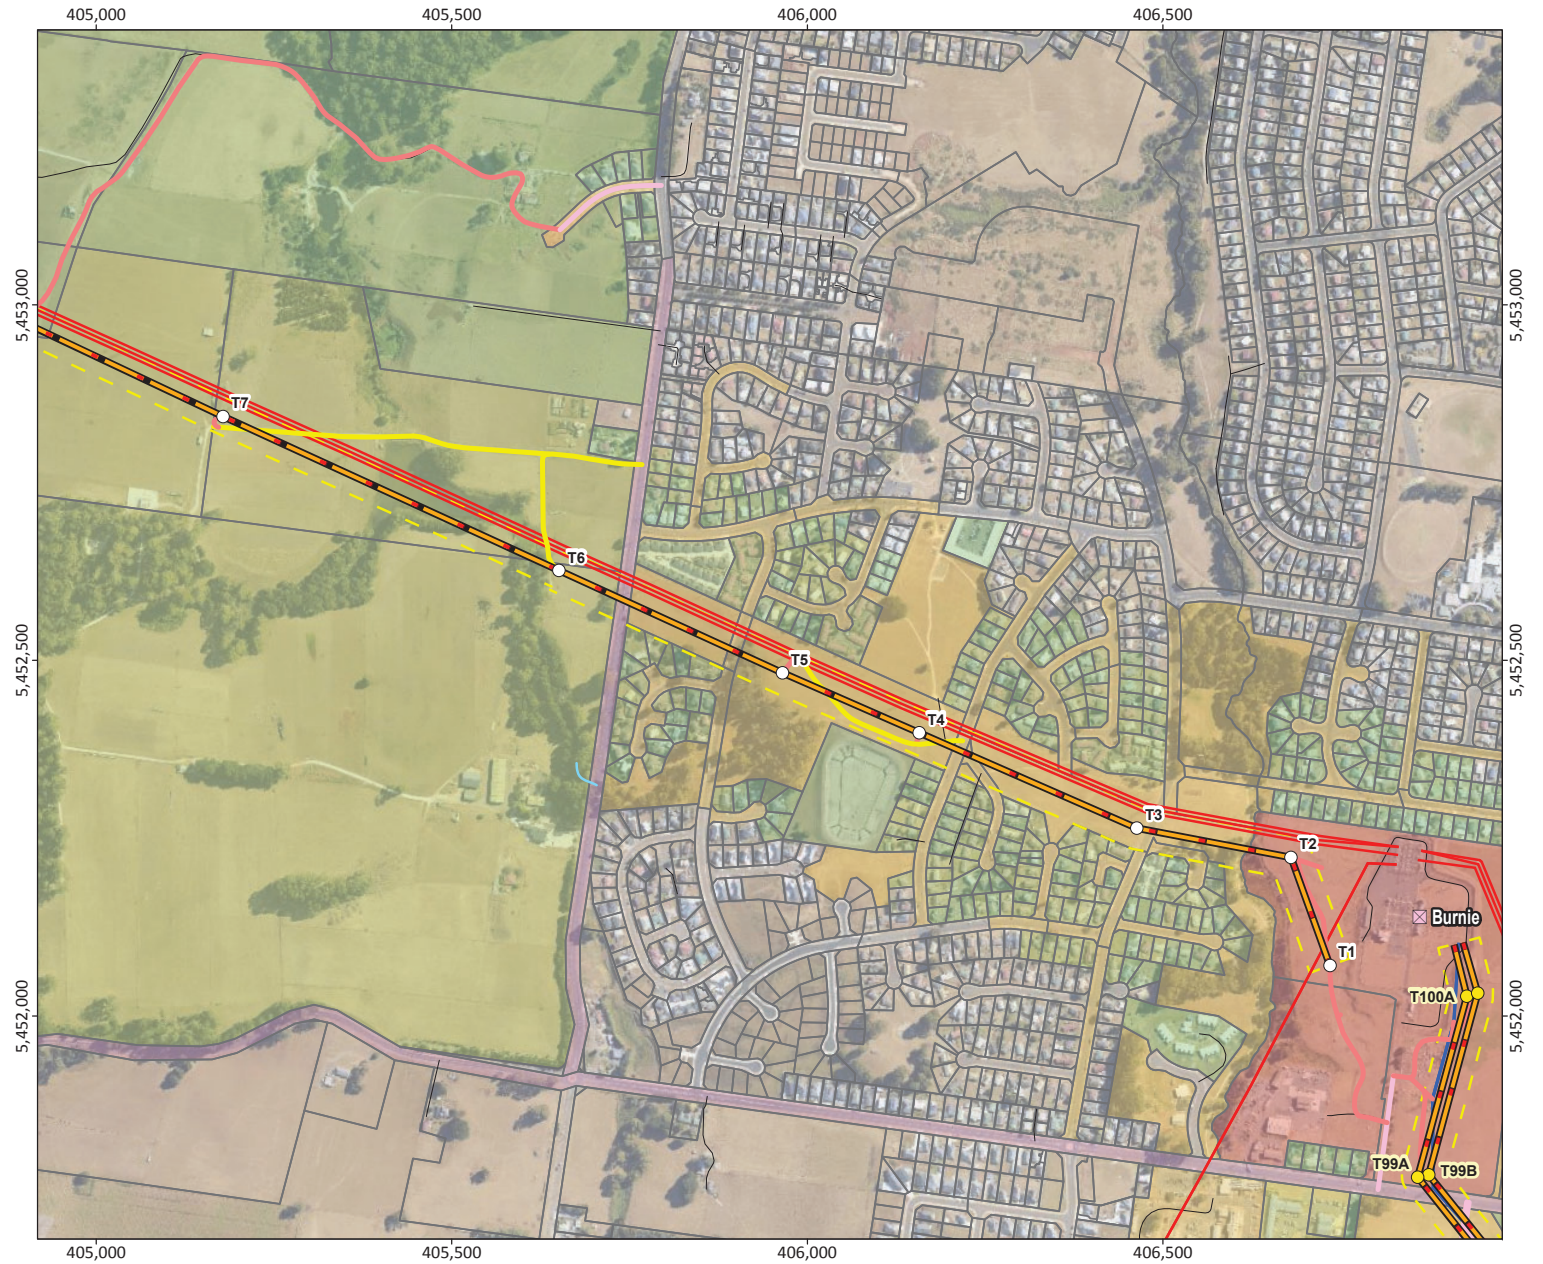

Source: Proposed routes from TasNetworks. Place names, roads and watercourses from DPIPIWE. Imagery from ESRI Online.
 TasNetworks has made every effort to ensure this product is free of errors but does not warrant the map or its features are either spatially or temporally accurate or fit for a particular use. TasNetworks provides this map without any warranty of any kind whatsoever, either express or implied.
 © TasNetworks 2025