




GENERAL

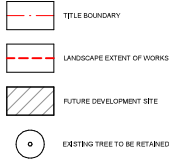


DRAINAGE

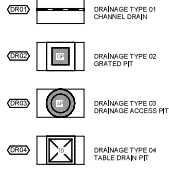


EDGES

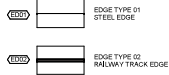


LINE MARKING

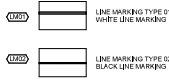


PAVEMENT

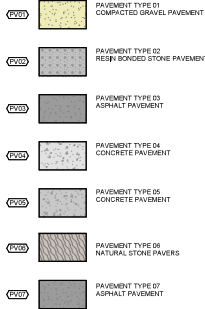

TREE PLANTING

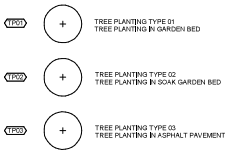


LIGHTING

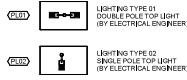


TACTILES




SECURITY

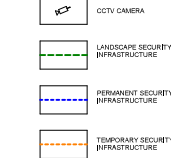

FURNITURE

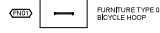

GARDEN BED PLANTING MIXES

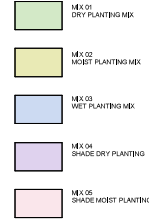

REVISIONS			
NO.	DESCRIPTION	DATE	BY
1	ISSUED FOR PROJECT OF STATE SIGNIFICANCE	10/01/2025	ALB

OCULUS

OCULUS












COLOUR PRINTING REQUIRED

Zone

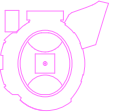

Client
MACQUARIE POINT DEVELOPMENT CORPORATION

Project No.
M-2435

Project
MACQUARIE POINT MULTIPURPOSE STADIUM
EVANS STREET, HOBART, TAS

Access/egress

Drawing Title
LEGEND

Document Control Status

ISSUED FOR PROJECT OF STATE SIGNIFICANCE


Co-ordinated
Checked
Approved

Scale
1:100 (A1)

Project Director
Approved
Revision Date
01/01/2025

Drawing Number
MPCMS-OCR-OR-A-00-0001-PS05

Revision
P1

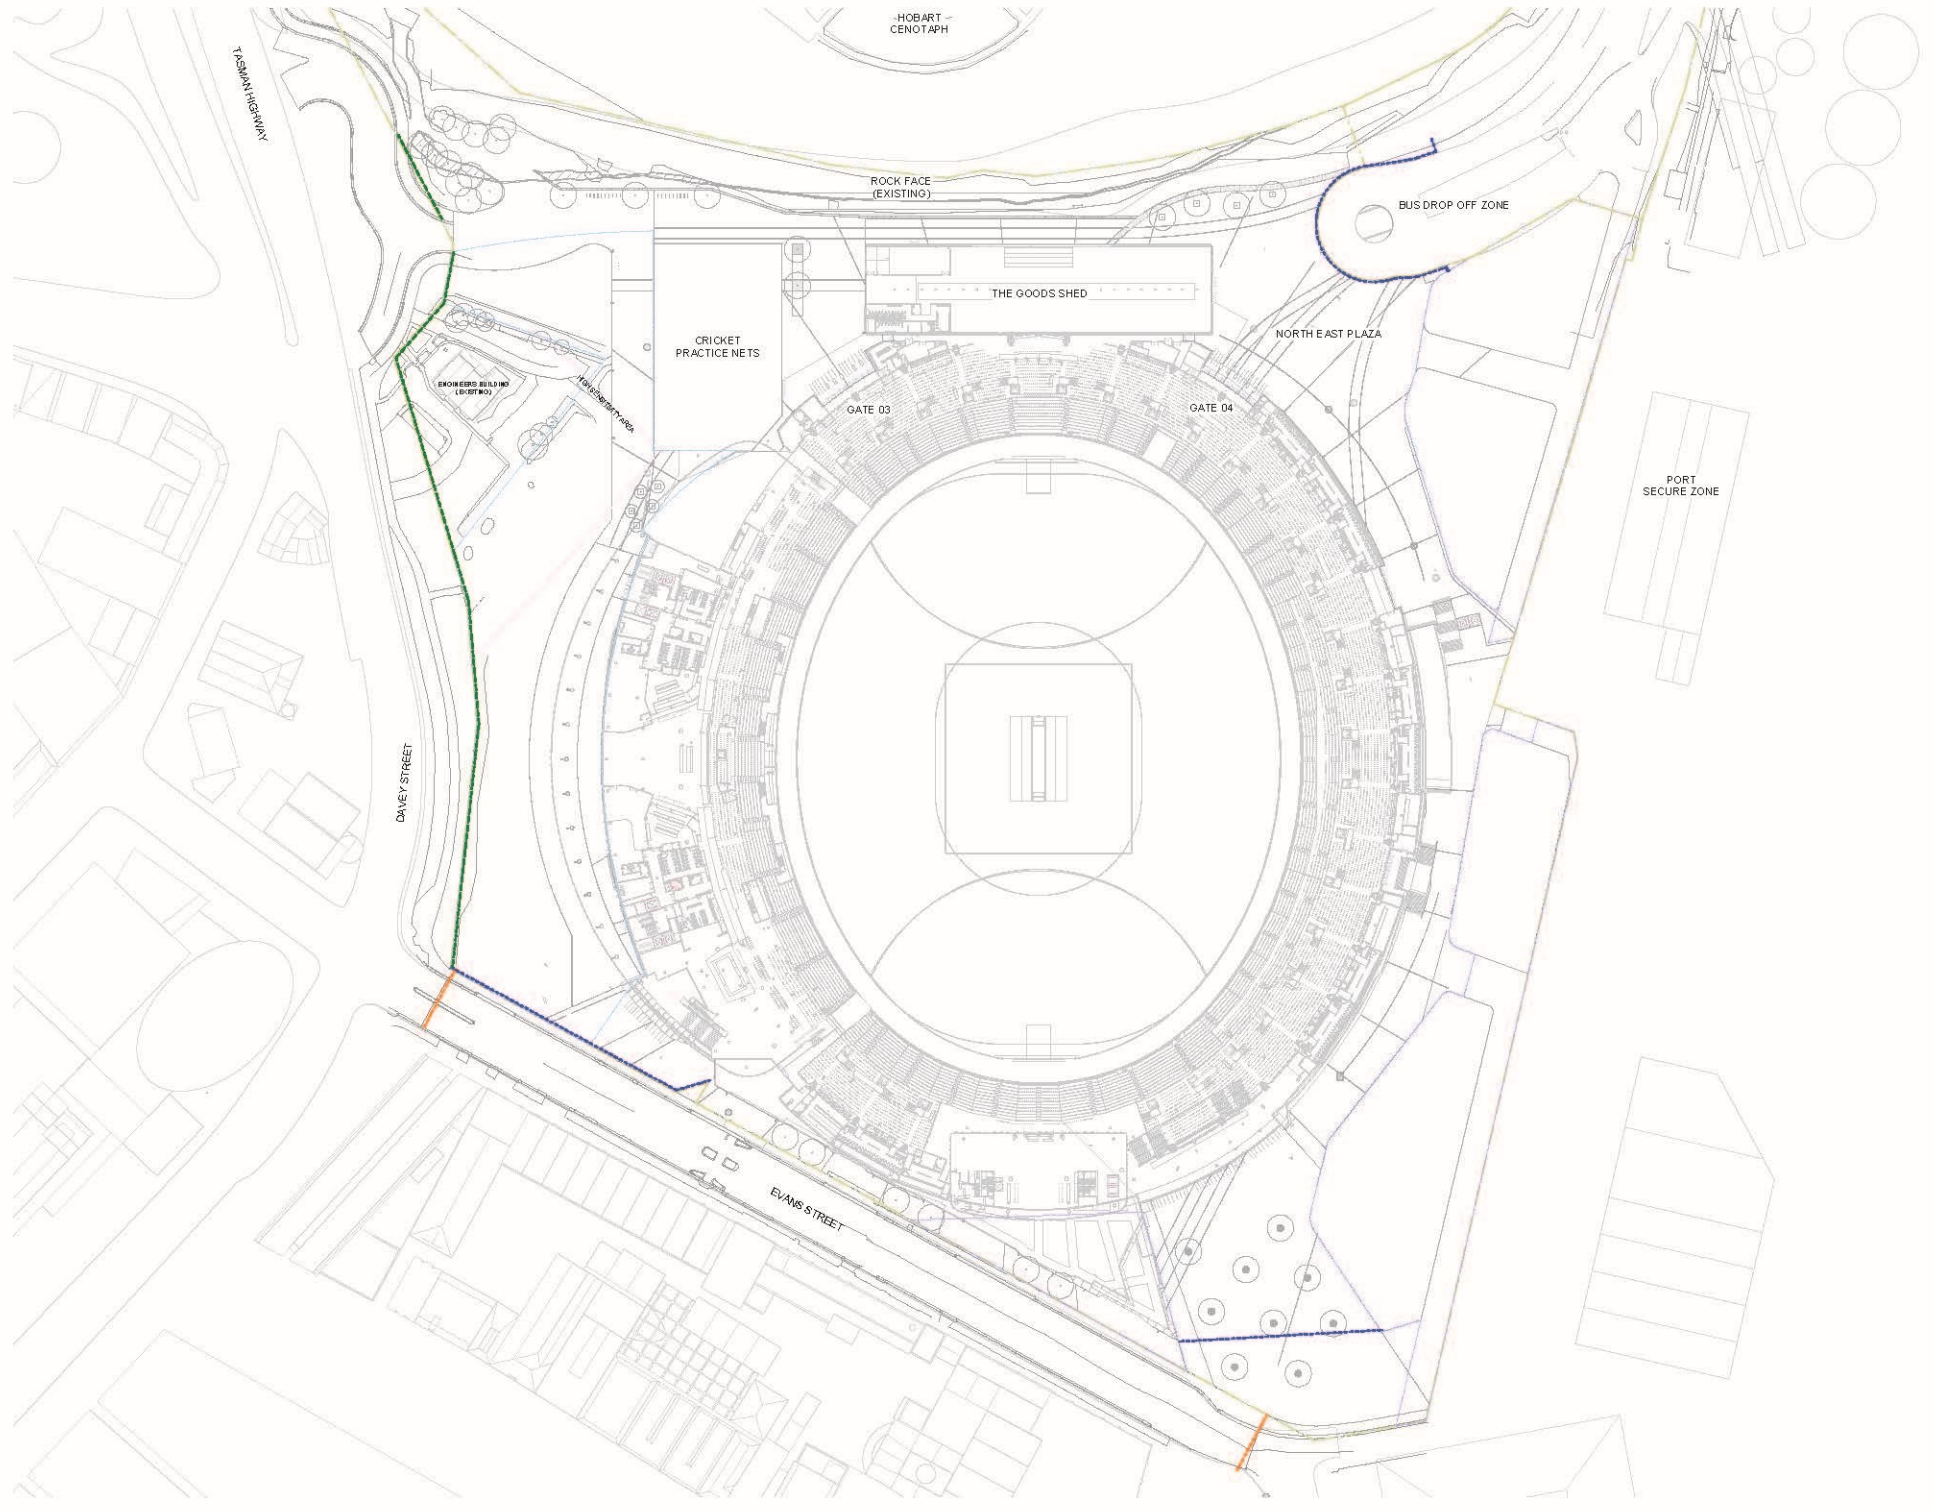







Scale 1:500
 0 5000m 10000m 20000m 50000m

Client
 MACQUARIE POINT DEVELOPMENT CORPORATION

Project
 MACQUARIE POINT MULTIPURPOSE STADIUM
 EVANS STREET, HOBART, TAS


Document
 SECURITY INFRASTRUCTURE

Issued for Project of State Significance


Project Number
 MP MS-OCR-08-LA-00-00-1-F066

Page
 P1

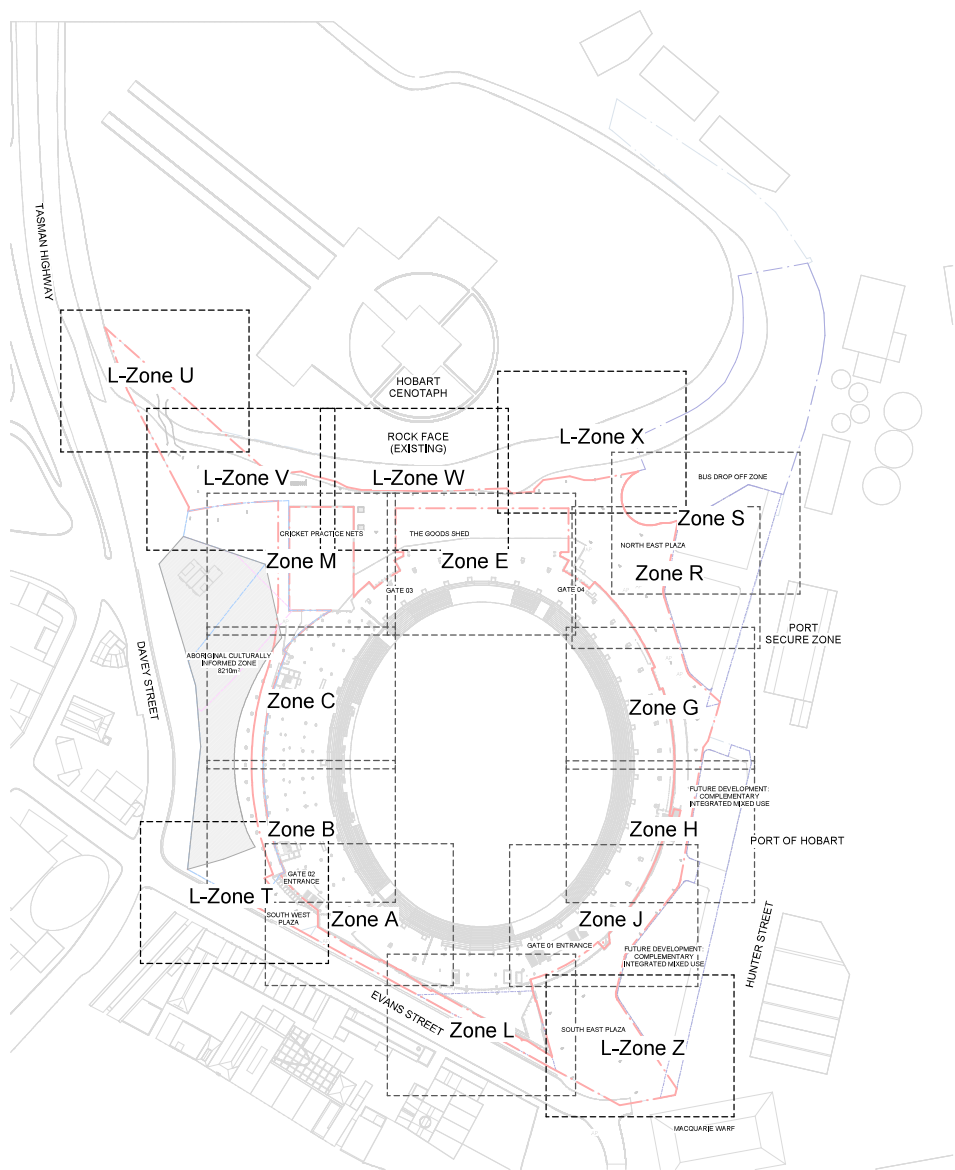

Project Information		
Project Name	Client	Revision
Macquarie Point Multipurpose Stadium	Macquarie Point Development Corporation	
Project Number	Project Name	Revision


OCULUS
REALM studios

Macquarie Point
Development
Corporation
411 Evans Street
Hobart TAS 7000
+61 8 195 4500
www.mpcorp.com.au

Cox
CUMULUS
AECOM

sbp
architect
landscape partner

Scale 1:1000
10000mm 20000mm 50000mm 100000mm

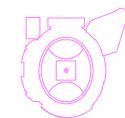

Client
MACQUARIE POINT DEVELOPMENT CORPORATION
Project No.
M-2435
Project
MACQUARIE POINT MULTIPURPOSE STADIUM
EVANS STREET, HOBART, TAS
Associated
Drawing Title
PRECINCT SHEET LAYOUT PLAN 1-100

Document Control Status
ISSUED FOR PROJECT OF STATE SIGNIFICANCE

Co-ordinated
Checked
Scale
1:1000 (A1)
Project Director
Approved
Revision Date
02/27/20
Drawing Number
Revision
MPMS-OCR-DR-LA00-0012-1-P055
P1

MACQUARIE POINT MULTIPURPOSE STADIUM

DOCUMENT TITLE: PLANT SCHEDULE

DOCUMENT NUMBER: MPS-OCR-DR-LA-00-90-0002-PoSS

DOCUMENT CONTROL: ISSUED FOR PROJECT OF STATE SIGNIFICANCE

DATE: 04.07.2025

REVISION: P1

TREES

CODE	BOTANICAL NAME	COMMON NAME	POT SIZE (L)	HEIGHT (M)	SPREAD (M)
EUC pul 200L	<i>Eucalyptus pulchella</i>	White Peppermint	200	10	6
EUC pau 100L	<i>Eucalyptus pauciflora</i> 'Little Snowman'	Snowgum	100	5	3-5
EUC pau 75L	<i>Eucalyptus pauciflora</i> 'Little Snowman'	Snowgum	75	5	3-5
EUC pau 35L	<i>Eucalyptus pauciflora</i> 'Little Snowman'	Snowgum	35	5	3-5
EUC mor 200L	<i>Eucalyptus morrisbyi</i>	Morrisbys Gum	200	6-8	4-8
EUC mor 100L	<i>Eucalyptus morrisbyi</i>	Morrisbys Gum	100	6-8	4-8
EUC mor 75L	<i>Eucalyptus morrisbyi</i>	Morrisbys Gum	75	6-8	4-8
EUC mor 35L	<i>Eucalyptus morrisbyi</i>	Morrisbys Gum	35	6-8	4-8
ALL ver 100L	<i>Eucalyptus risdonii</i>	Risdon Peppermint	100	6-8	2-6
ALL ver 75L	<i>Eucalyptus risdonii</i>	Risdon Peppermint	75	6-8	2-6
ALL ver 35L	<i>Eucalyptus risdonii</i>	Risdon Peppermint	35	6-8	2-6
CYA cun 75L	<i>Cyathea cunninghamii</i>	Slender Tree Fern	75	5	2.5
DIC ant 75L	<i>Dicksonia antarctica</i>	Soft Tree Fern	75	4	3

MIX 1 - Dry

CODE	BOTANICAL NAME	COMMON NAME	POT SIZE (L)	HEIGHT (M)	SPREAD (M)
Groundcovers					
POA lab	<i>Poa labillardieri</i>	Tussock Grass	tube	1	1
THE tri	<i>Themeda triandra</i>	Kangaroo Grass	tube	0.8	0.7
AUS cae	<i>Austrodanthonia caespitosa</i>	Wallaby Grass	tube	0.6	0.5
AUS sti	<i>Austrostipa stipoides</i>	Coastal Spear Grass	tube	0.5	0.4
DIC cri	<i>Dichelachne crinita</i>	Long-hair Plume Grass	tube	1.5	0.4
BRA rig	<i>Brachyscome rigidula</i>	Cut Leaf Daisy	tube	0.3	0.5
CHR api	<i>Chrysocephalum apiculatum</i>	Common everlasting	tube	0.4	0.6
CAR ros	<i>Carpobrotus rossii</i>	Pig Face	tube	0.4	1.5
DIS cra	<i>Disphyma crassifolium</i>	Round Leaf Pigface	tube	0.4	1.5
Shrubs					
WES bre	<i>Westringia brevifolia</i>	Coast Westringia	4.5	1.5	1.5
ATR cin	<i>Atriplex cinerea</i>	Salt Bush	4.5	1.8	1.5
BUR spi	<i>Bursaria spinosa</i>	Sweet Bursaria	4.5	3	2.5
DOD vis	<i>Dodonaea viscosa</i>	Native Hop Bush	4.5	3	2.5
ACA ter	<i>Acacia terminalis</i>	Sunshine Wattle	4.5	3	2.5

MIX 2 - Moist

CODE	BOTANICAL NAME	COMMON NAME	POT SIZE (L)	HEIGHT (M)	SPREAD (M)
Groundcovers					
LOM lon	<i>Lomandra longifolia</i>	Spiny-head Mat-rush	tube	0.8	1
JUN pal	<i>Juncus pallidus</i>	Pale Rush	tube	0.8	1
DIC rep	<i>Dicandra repens</i>	Kidney Weed	tube	0.8	1
DIA tas	<i>Dianella tasmanica</i>	Blue Flax Lily	tube	0.8	1
Shrubs					
EPA imp	<i>Epacris impressa</i>	Common Heath	4.5	1	1
COR alb	<i>Correa alba</i>	White correa	4.5	1.5	1.5
MEL squa	<i>Melaleuca squarrosa</i>	Scented Paperbark	4.5	5	4
MEL squ	<i>Melaleuca squamea</i>	Swamp Paperbark	4.5	2 - 3	1

MIX 3 - Wet

CODE	BOTANICAL NAME	COMMON NAME	POT SIZE (L)	HEIGHT (M)	SPREAD (M)
BAL tet	<i>baloskion tetraphyllum</i>	Tassel Cord Rush	tube	1.5	2
BUL bul	<i>Bulbine bulbosa</i>	Bulbine lily	tube	0.6	0.6
DIP lat	<i>Diplarrena latifolia</i>	Flag Iris	tube	0.8	0.5
CHO eno	<i>Chorizandra enodis</i>	Black Bristlesedge	tube	1	1
CAR fas	<i>Carex fascicularis</i>	Tassel Sedge	tube	1.5	0.75
CAR tas	<i>Carex tasmanica</i>	Curly Sedge	tube	0.5	0.5

FIC nod	<i>Ficinia nodosa</i>	Knobby Club Rush	tube	1	0.7
JUN ama	<i>Juncus amabilis</i>	Hollow Rush	tube	1.2	0.5

MIX 4 - Shade Dry

CODE	BOTANICAL NAME	COMMON NAME	POT SIZE (L)	HEIGHT (M)	SPREAD (M)
Groundcovers					
DIA tas	<i>Dianella tasmanica</i>	Tasmanian Flax Lily	tube	0.6	0.6
POA lab	<i>Poa labillardieri</i>	Tussock Grass	tube	1	1
LOM lon	<i>Lomandra longifolia</i>	Spiny-head Mat-rush	tube	0.8	1
LEU bro	<i>Leucophyta brownii</i>	Cushion Bush	tube	0.9	1.2
PIM hum	<i>Pimelea humilis</i>	Common Rice Flower	tube	0.5	0.5
CAL dub	<i>Calochlaena dubia</i>	Bracken Fern	tube	1.5	1
Shrubs					
POM ape	<i>Pomaderris apetala</i>	Native Dogwood	4.5	2	2
CAS tri	<i>Cassinia trinerva</i>	Three Nerved Cassinia	4.5	2-5	1.5-3
SPY obo	<i>Spyridium obovatum</i>	Dusty Miller	4.5	2.5	1.5
COR ref	<i>Correa reflexa</i>	Common Correa	4.5	1	1
BAN mar	<i>Banksia marginata</i>	Silver Banksia	4.5	2	3-5
LOM tin	<i>Lomatia tinctoria</i>	Guitar Plant	4.5	2	2

MIX 5 - Shade Moist

CODE	BOTANICAL NAME	COMMON NAME	POT SIZE (L)	HEIGHT (M)	SPREAD (M)
Groundcovers					
GAH gra	<i>Gahnia grandis</i>	Cutting Grass	tube	2.3	1.8
BAL tet	<i>Baloskion tetraphyllum</i>	Tassel Cord Rush	tube	1.2	0.8
VIO hed	<i>Viola hederacea</i>	Native Violet	tube	0.2	0.7
DIA cae	<i>Dianella caerulea</i>	Blue Flax Lilly	tube	0.2	0.7
DIC rep	<i>Dichondra repens</i>	Kidney Weed	tube	0.1	1.5
MEN aus	<i>Mentha australis</i>	River Mint	tube	0.45	0.7
Ferns					
BLE nud	<i>Blechnum nudum</i>	Fishbone Water Fern	tube	0.8	1.25
POL pro	<i>Polystichum proliferum</i>	Mother Shield Fern	tube	0.8	0.9
ASP aus	<i>Asplenium australasicum</i>	Birds Nest Fern	tube	0.8	1.25
HYP ole	<i>Hypolepis rugosula</i>	Ruddy Ground Fern	tube	0.45	0.6
Shrubs					
BAU rub	<i>Bauera rubioides</i>	Western White	4.5	1.5	1.25
LEP lan	<i>Leptospermum lanigerum</i>	Woolly Tea-tree	4.5	3	2.5



NO.	REVISION	DATE
1	ISSUED FOR PROJECT OF STATE SIGNIFICANCE	01/01/20







Scale 1:100
0 1000mm 2000mm 5000mm 10000mm

Client
MACQUARIE POINT DEVELOPMENT CORPORATION

Project No.
M-2435

Project
MACQUARIE POINT MULTIPURPOSE STADIUM
EVANS STREET, HOBBART, TAS

Assessment

Drawing Title
SURFACE FINISHES PLAN - ZONE A

Document Control Status
ISSUED FOR PROJECT OF STATE SIGNIFICANCE

Co-ordinated
Checked
1:100 (A1)

Project Director
Approved
01/01/20

Drawing Number
MPMS-OCR-OR-A-20-001-A-PSSS

Revision
P1












sbp
sbp
Kempson partner
Scale 1:100

01000mm 2000mm 5000mm 10000mm

Zone

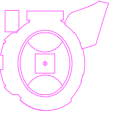

Client: **MACQUARIE POINT DEVELOPMENT CORPORATION**

Project No.: **M-2435**

Project: **MACQUARIE POINT MULTIPURPOSE STADIUM**
EVANS STREET, HOBART, TAS

Assembled by: **Macquarie Point Development Corporation**

Drawing Title: **SURFACE FINISHES PLAN - ZONE C**

Document Control Status: **ISSUED FOR PROJECT OF STATE SIGNIFICANCE**









MPMS-OCB-DR-LA-20-0003-C-P-005

P1

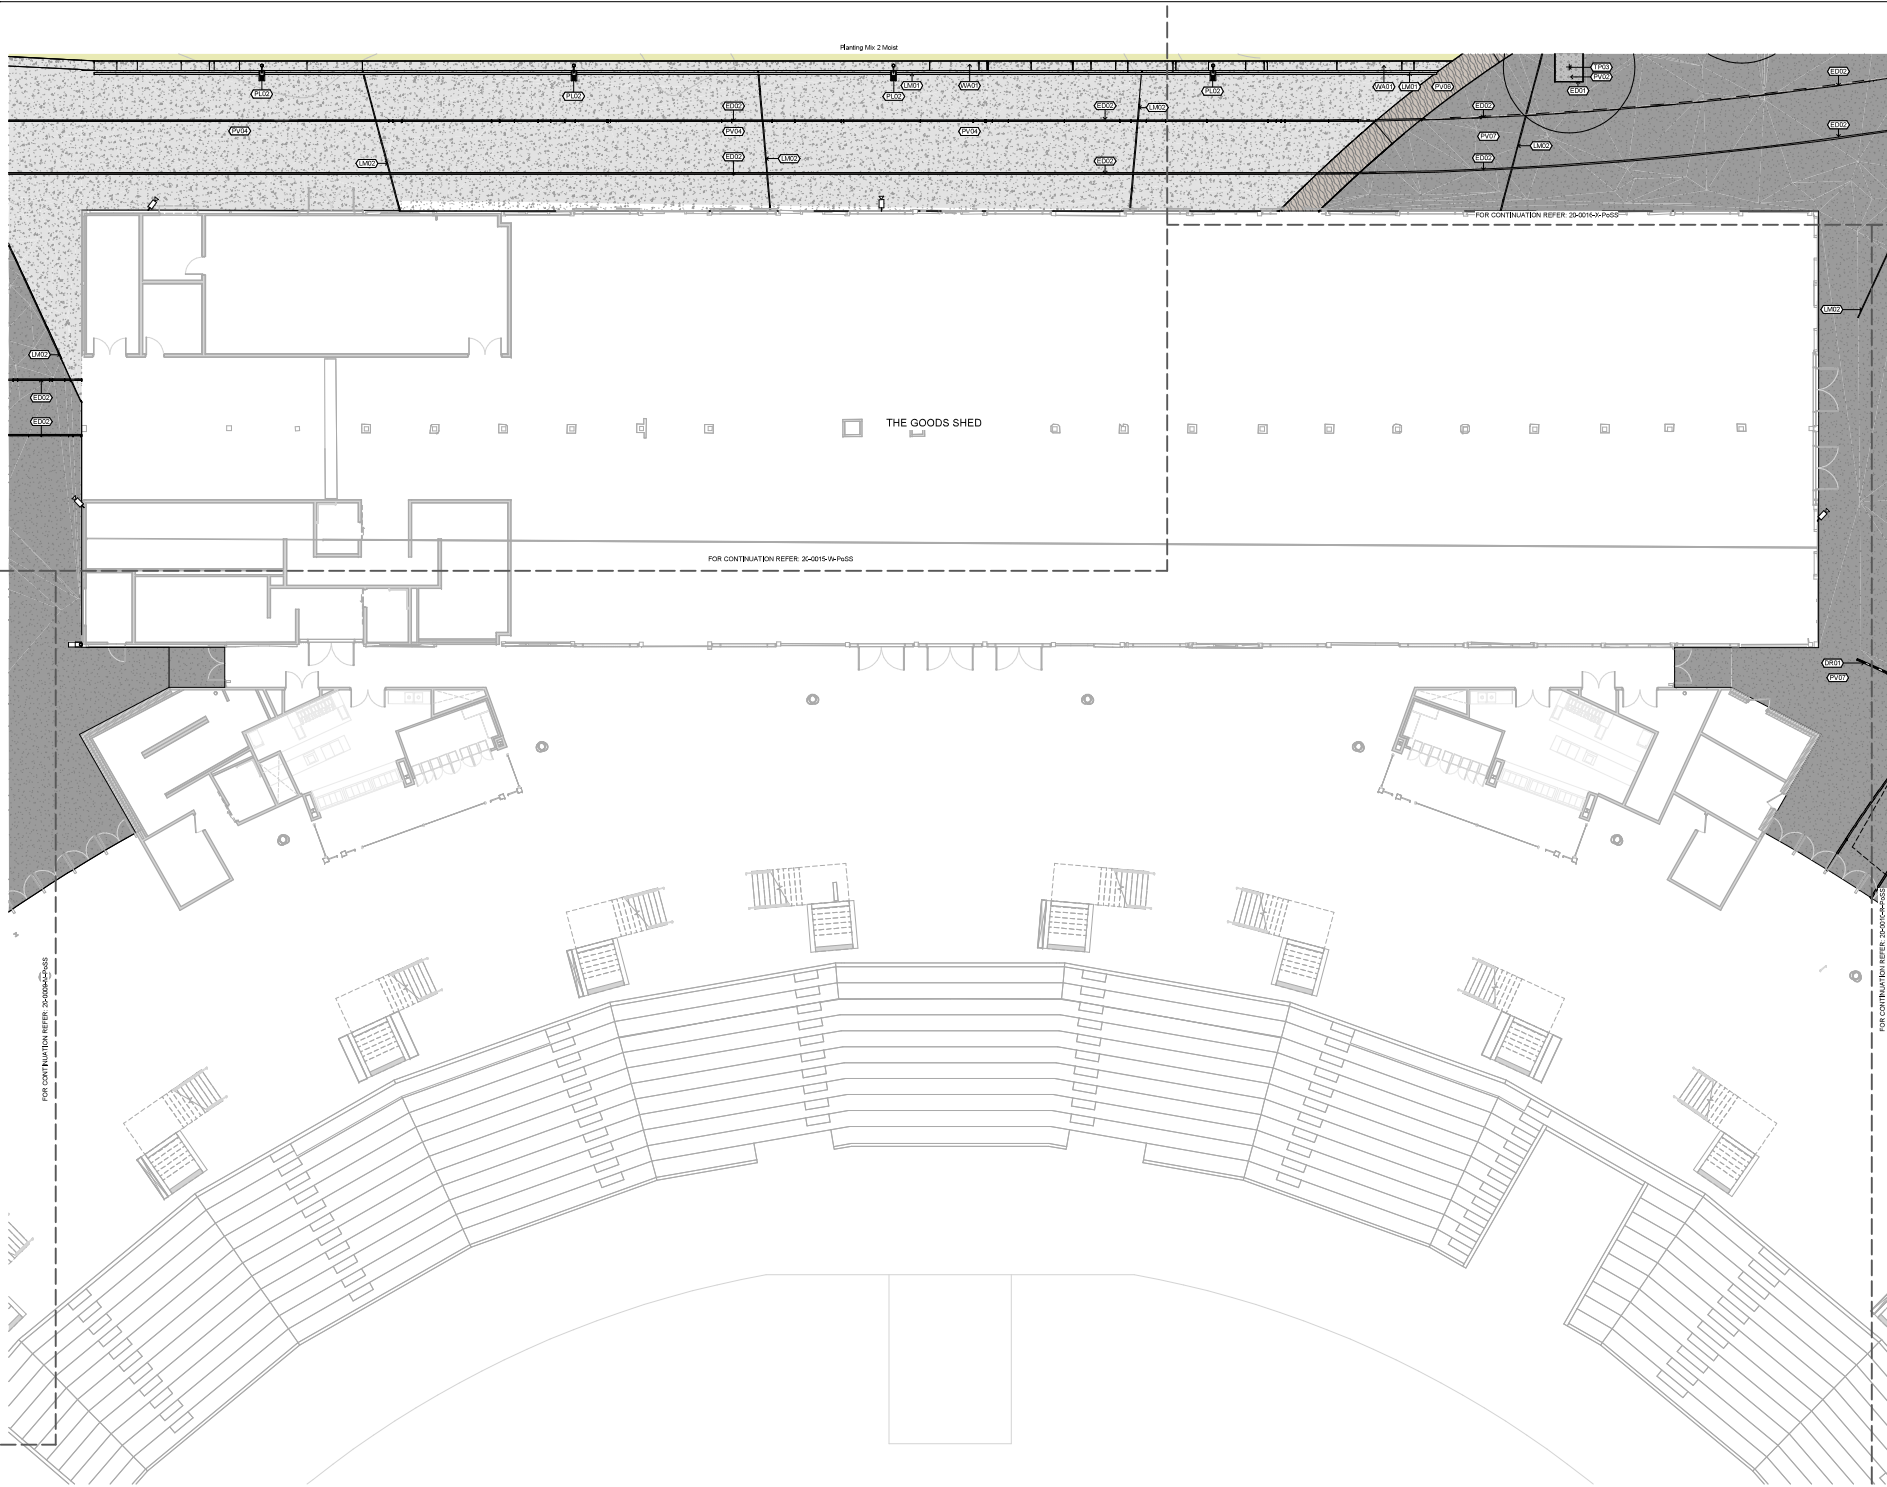

OCULUS
REALM studios
MP
COX
CUMULUS
AECOM
sbp
Scale 1:100
0 1000mm 2000mm 5000mm 10000mm
Zone

Client: MACQUARIE POINT DEVELOPMENT CORPORATION
Project No.: M-2435
Project: MACQUARIE POINT MULTIPURPOSE STADIUM
EVANS STREET, HOBBART, TAS
Drawing Title: SURFACE FINISHES PLAN - ZONE E
Document Control Status: ISSUED FOR PROJECT OF STATE SIGNIFICANCE
Co-ordinator: Checker: Author: Scale: 1:100 (A1)
Project Director: Approver: Revision Date: 01/07/20
Drawing Number: Revision: P1



STADIUM FIELD

GATE 01 ENTRANCE


FOR CONTINUATION REFER: 25-0006-H-P055

FOR CONTINUATION REFER: 25-0016-L-P055

LANDSCAPE EXTENT OF WORKS

COMPLEMENTARY INTEGRATED MIXED USE


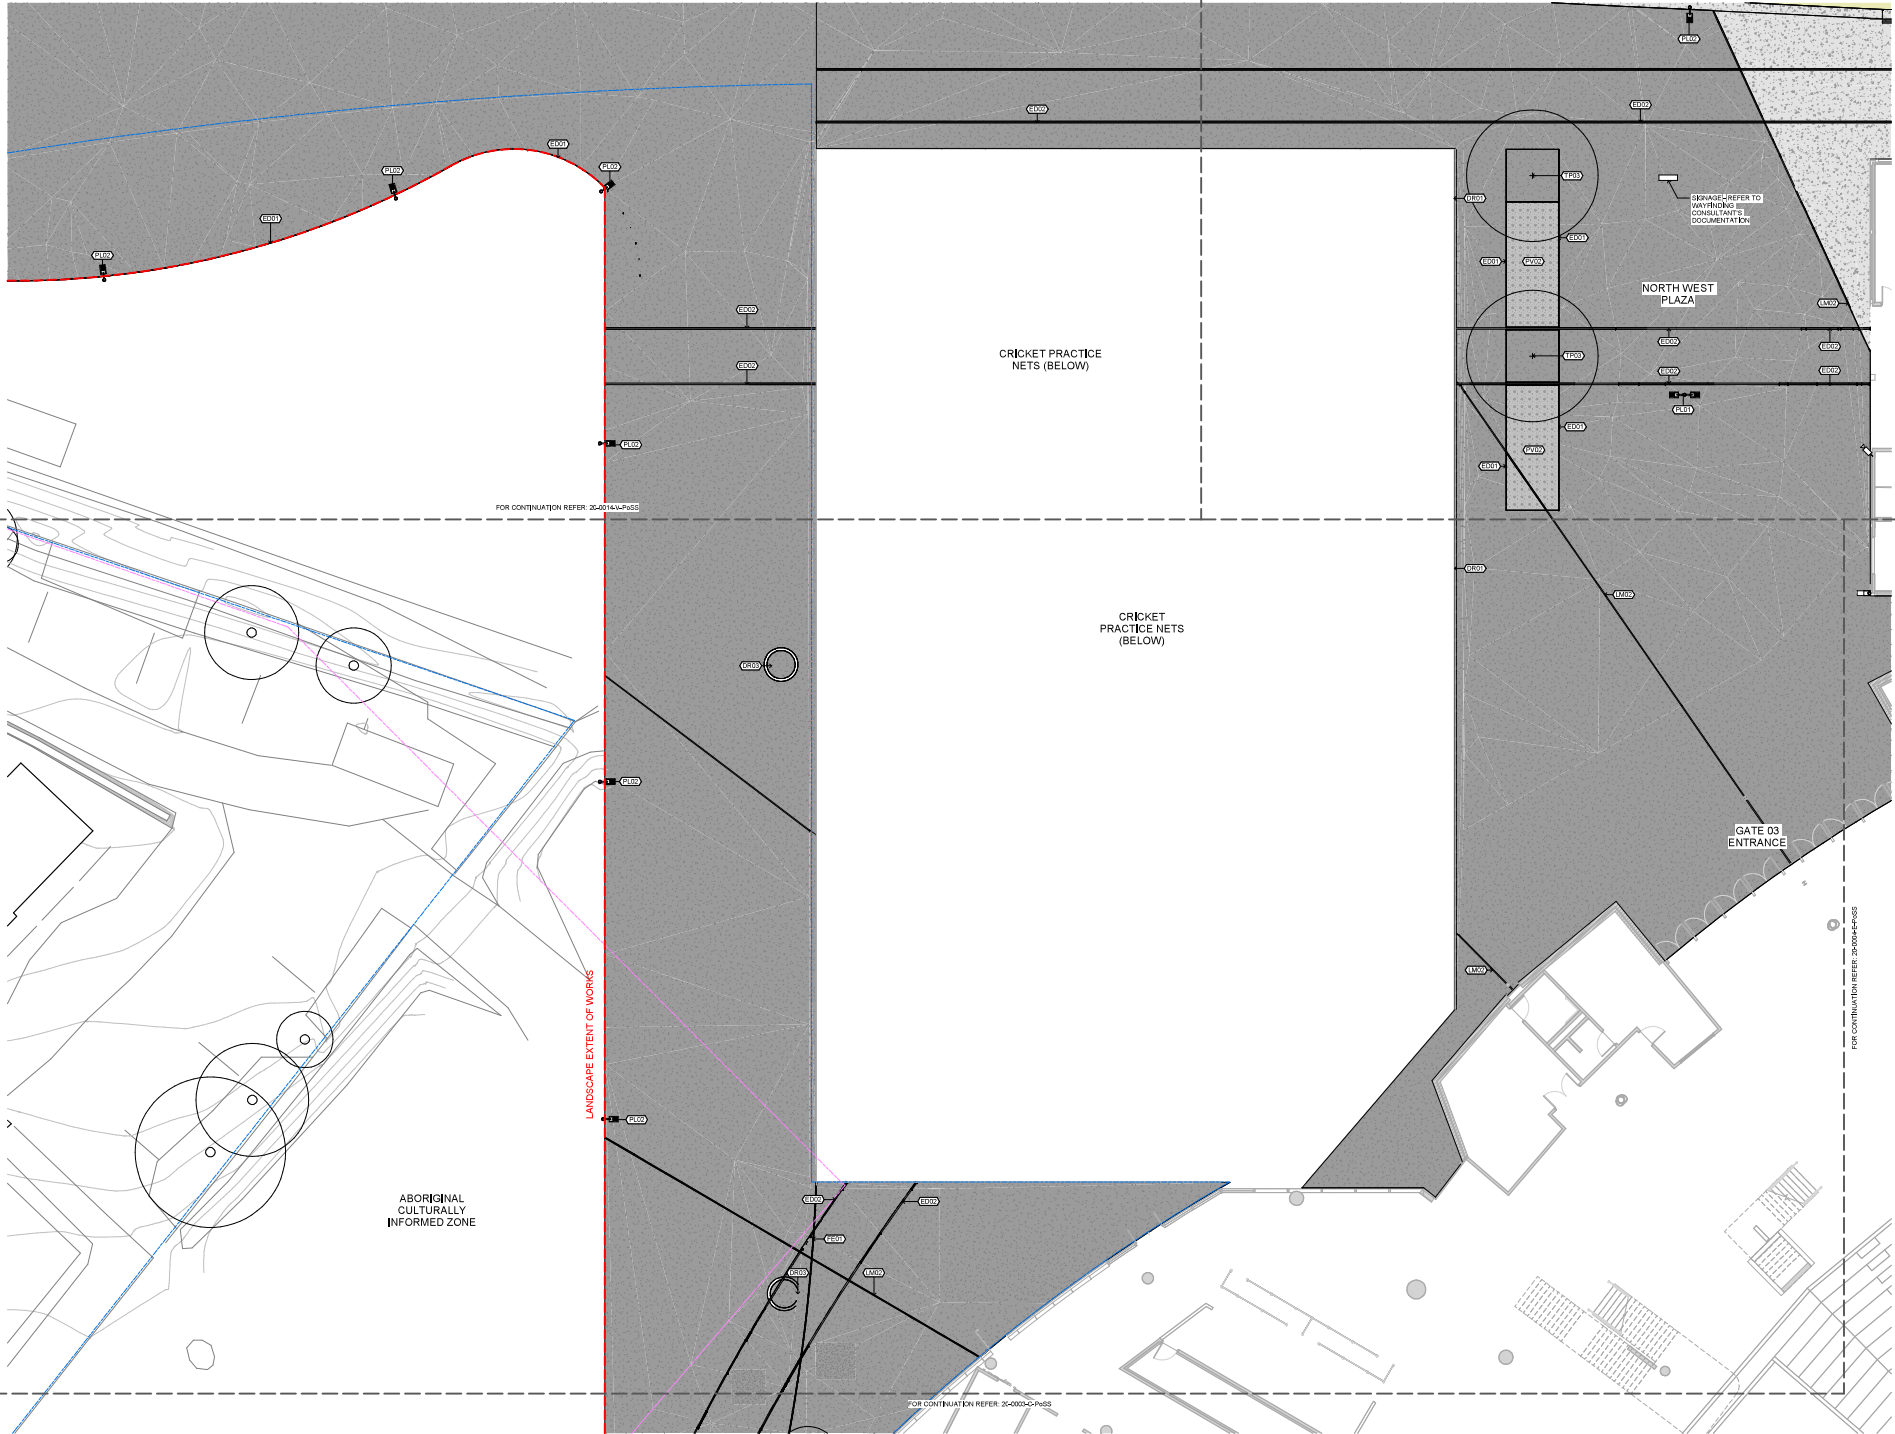

As Issued for Project of State Significance

Revision	Description	Date
1	Issue for Project of State Significance	10/10/2023

OCULUS






Scale 1:100
0 1000mm 2000mm 5000mm 10000mm

Zone

MACQUARIE POINT DEVELOPMENT CORPORATION
Project No. M-2435

MACQUARIE POINT MULTIPURPOSE STADIUM
EVANS STREET, HOBBART, TAS


ISSUED FOR PROJECT OF STATE SIGNIFICANCE

Co-ordinator: _____ Designer: _____
Checker: _____ Scale: 1:100 (B1)

Project Director: _____ Revision Date: 10/10/2023

Drawing Number: _____ Revision: _____

MPMS-OCR-DR-LA-20-0009-M-P055 P1

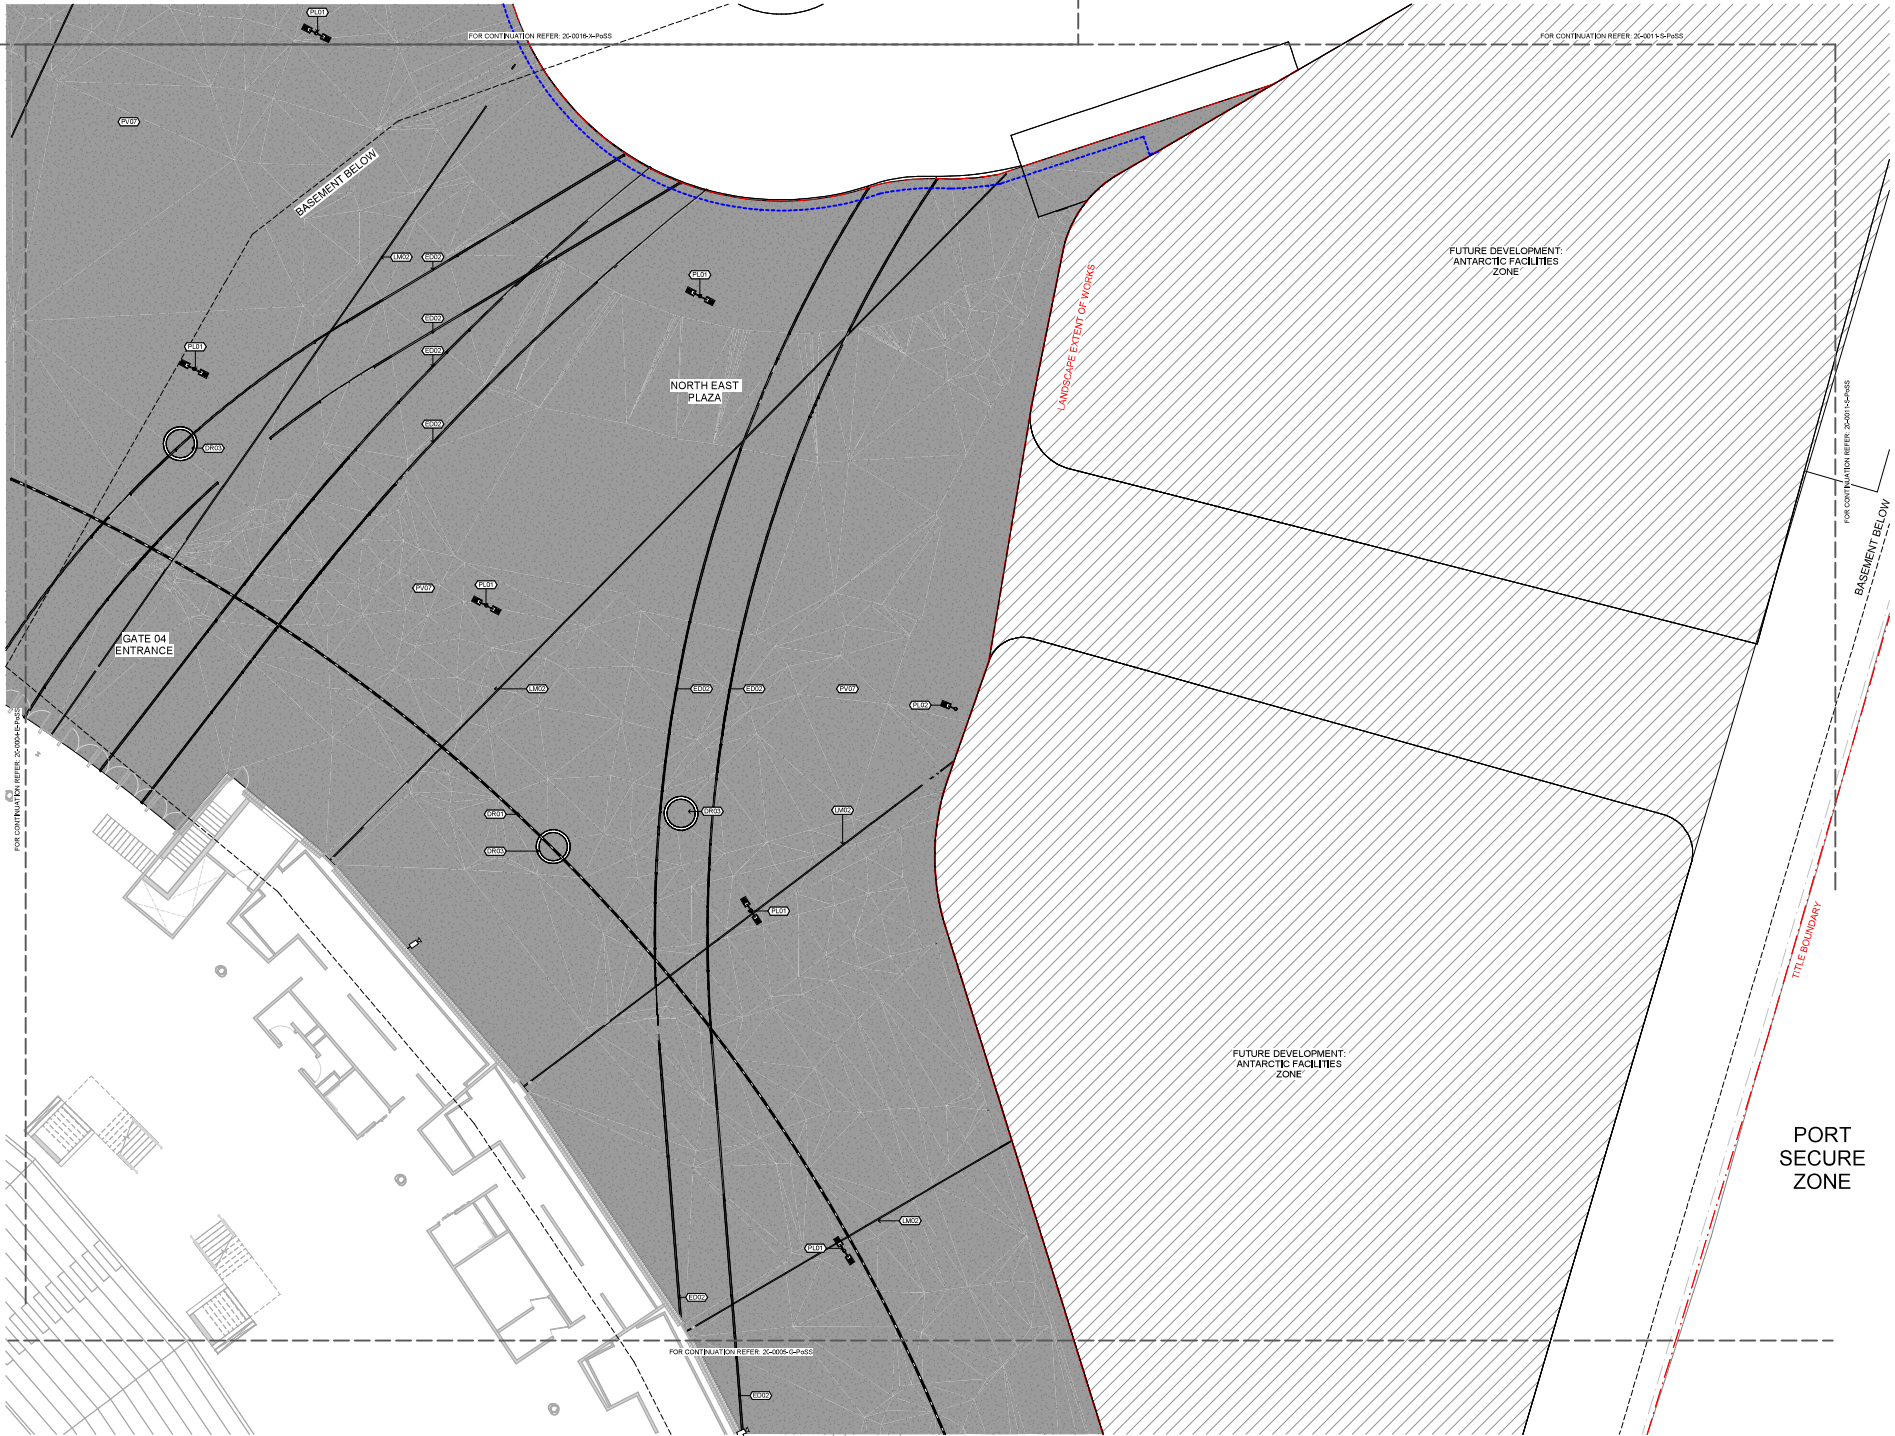

OCULUS

REALM studios

MP
COX

CUMU
LUS

AECOM

sbp

Scale 1:100

0 1000mm 2000mm 5000mm 10000mm

Zone

COLOUR PRINTING REQUIRED

Client
MACQUARIE POINT DEVELOPMENT CORPORATION

Project No.
M-2435

Project
MACQUARIE POINT MULTIPURPOSE STADIUM
EVANS STREET, HOBBART, TAS

Accommodation

Drawing Title
SURFACE FINISHES PLAN - ZONE R


Document Control Status
ISSUED FOR PROJECT OF STATE SIGNIFICANCE

Co-ordinator
Checker
Scale
1:100 (A1)

Project Director
Approver
Revision Date
02/07/20

Drawing Number
Revision
MPSM-OCR-DR-LA-20-010-R-PSSS

P1

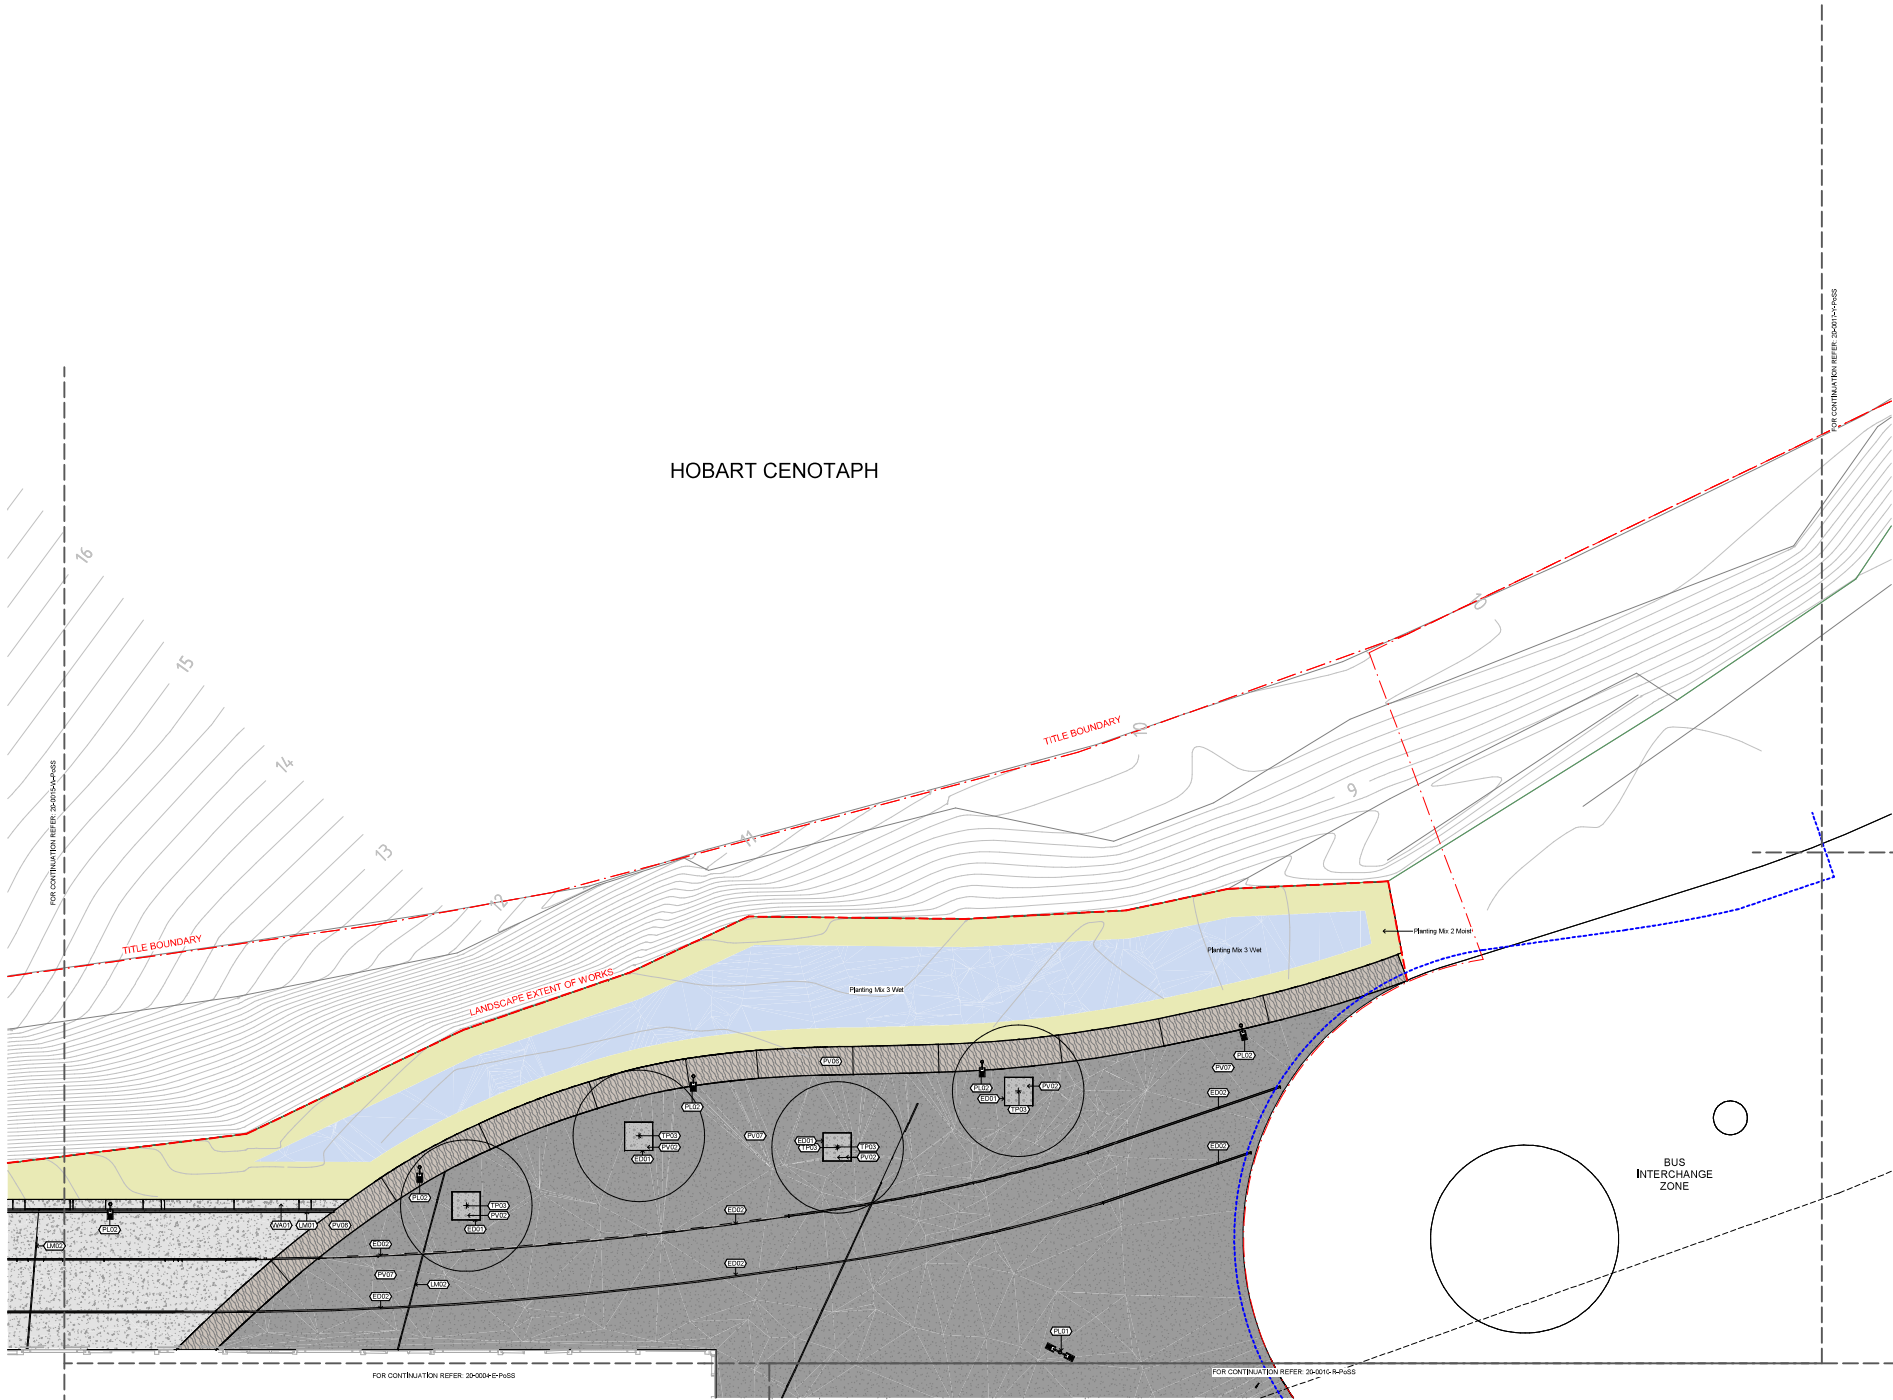

HOBART CENOTAPH

TITLE BOUNDARY

TITLE BOUNDARY

LANDSCAPE EXTENT OF WORKS




BUS
INTERCHANGE
ZONE


OCULUS

REALM studios

MP

COX

CUMU

LUS

AECOM

sbp

Scale 1:100

0 1000mm 2000mm 5000mm 10000mm

Colour Printing Required

Client: MACQUARIE POINT DEVELOPMENT CORPORATION

Project No: M-2435

Project: MACQUARIE POINT MULTIPURPOSE STADIUM

Evans Street, Hobart, TAS


Drawing Title: SURFACE FINISHES PLAN - ZONE X


Document Control Status: ISSUED FOR PROJECT OF STATE SIGNIFICANCE

Co-ordinated: Designer: Author: Checker: Scale: 1:100 (A3)

Project Director: Revision Date: 02/10/2016

Drawing Number: Revision: P1

MPMS-COR-DR-LA-20-0016-A-P-0655

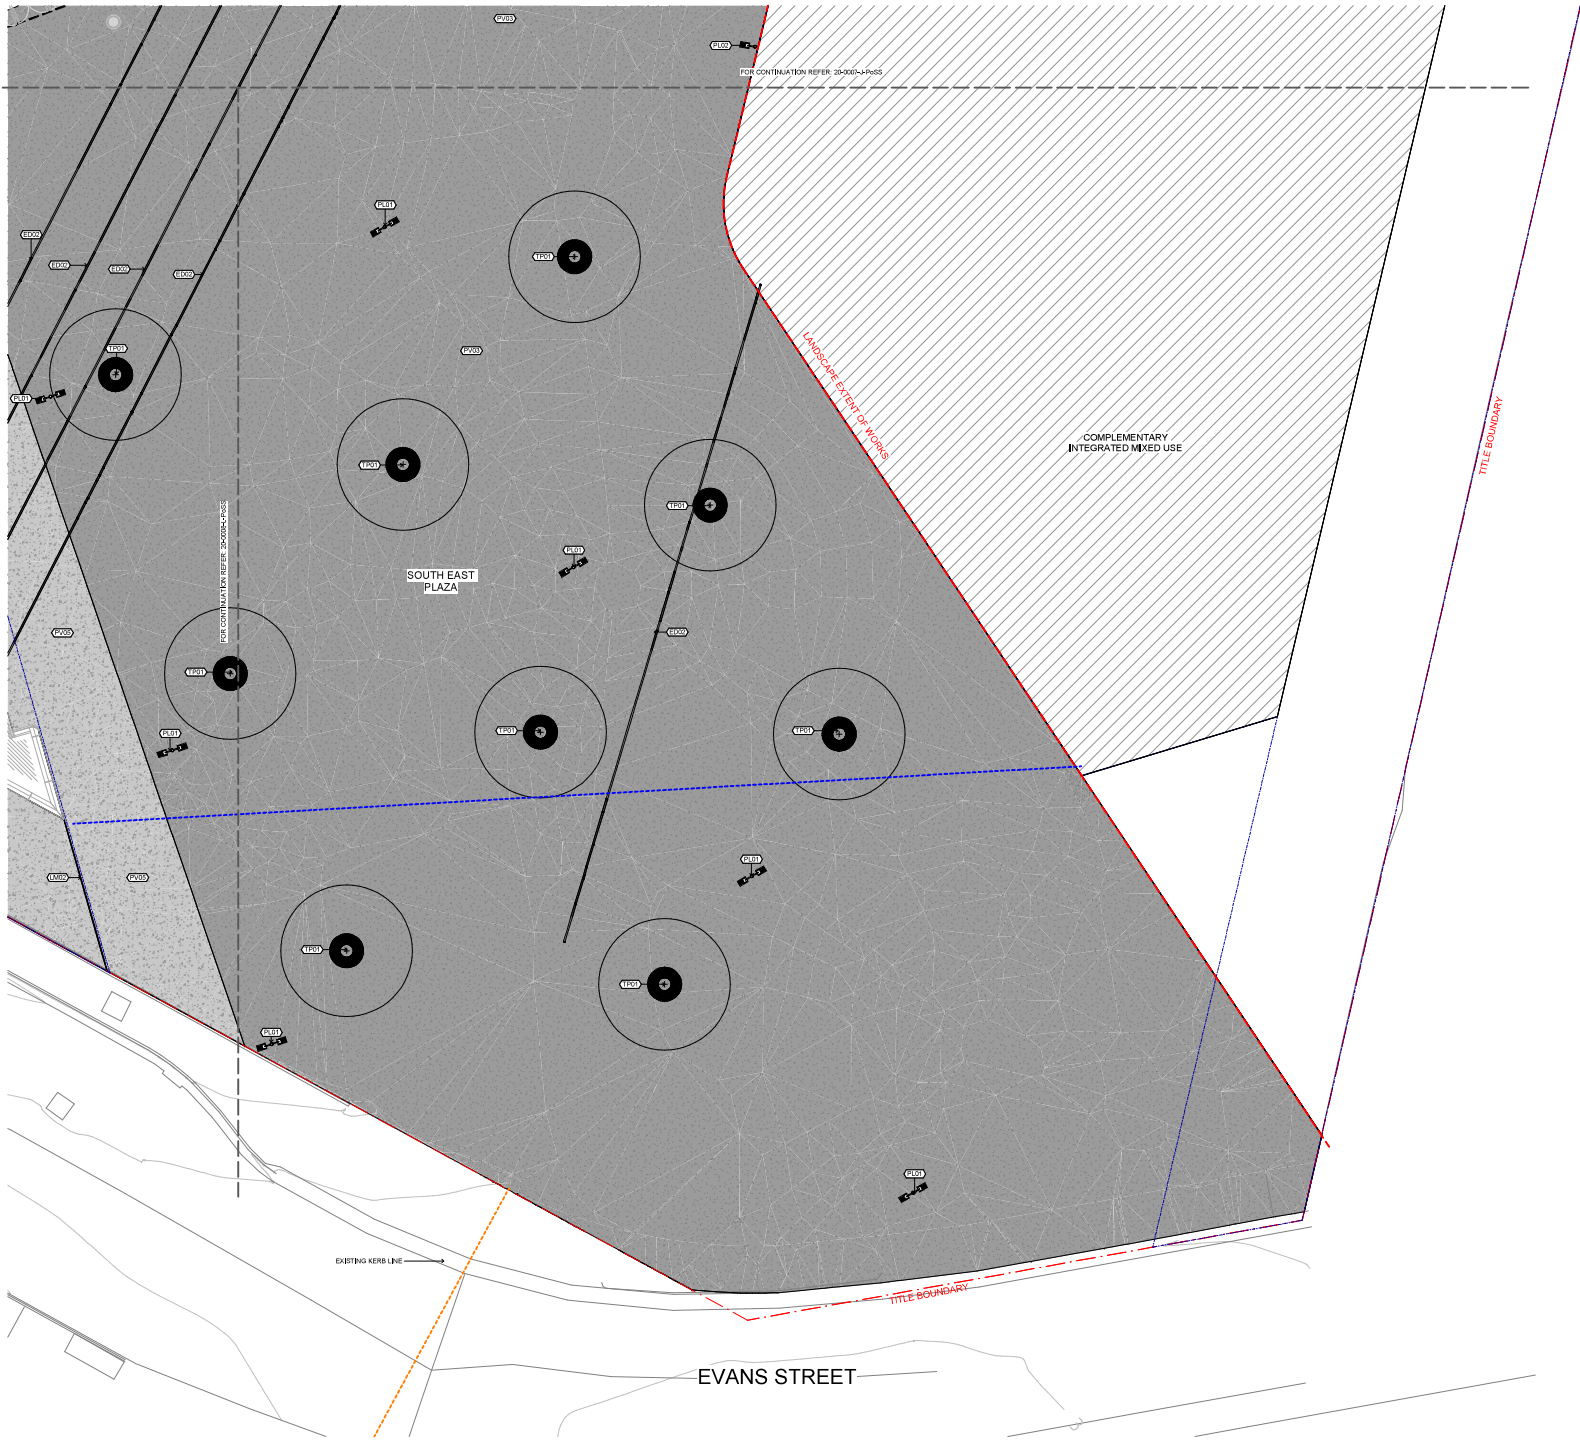

OCULUS

REALM studios

MP

COX

CUMULUS

AECOM

sbp

Scale 1:100

0 1000mm 2000mm 5000mm 10000mm

Zone

COLOUR PRINTING REQUIRED

0 1 2 3 4 5 6 7 8 9 10

11 12 13 14 15 16 17 18 19 20

Client

MACQUARIE POINT DEVELOPMENT CORPORATION

Project No.

M-2435

Project

MACQUARIE POINT MULTIPURPOSE STADIUM

EVANS STREET, HOBBART, TAS



Drawing Title

SURFACE FINISHES PLAN - ZONE Z

Document Control Status

ISSUED FOR PROJECT OF STATE SIGNIFICANCE

Co-ordinated

Drawn

Checked

Author

Scale

1:100 (A1)

Project Director

Revision Date

02/07/20

Drawing Number

Revision

P1







































































































