




GENERAL

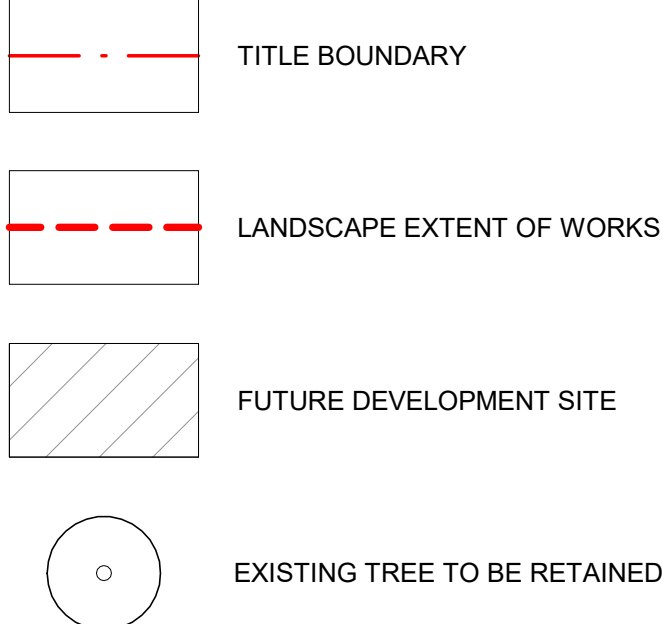


DRAINAGE

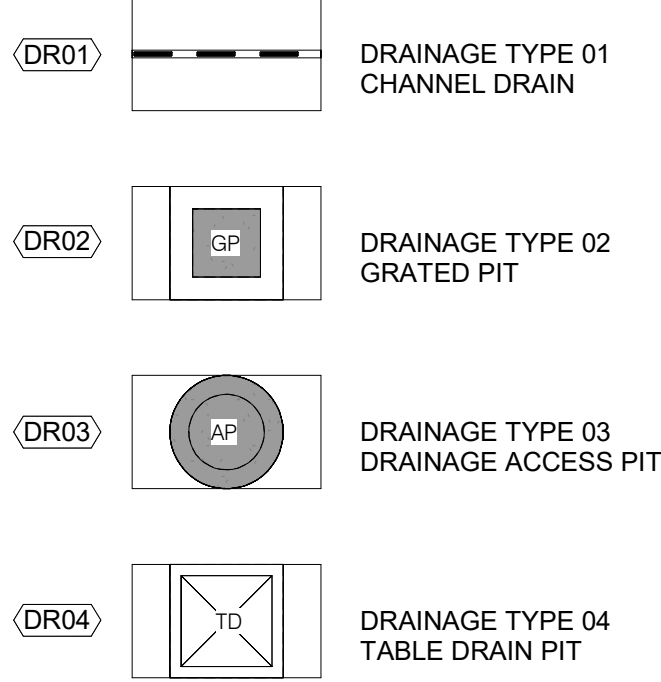


EDGES

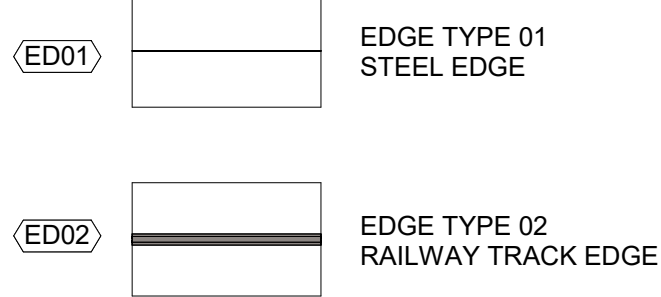


LINE MARKING

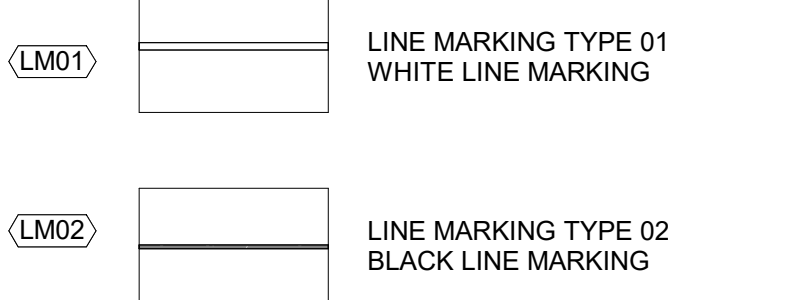


PAVEMENT

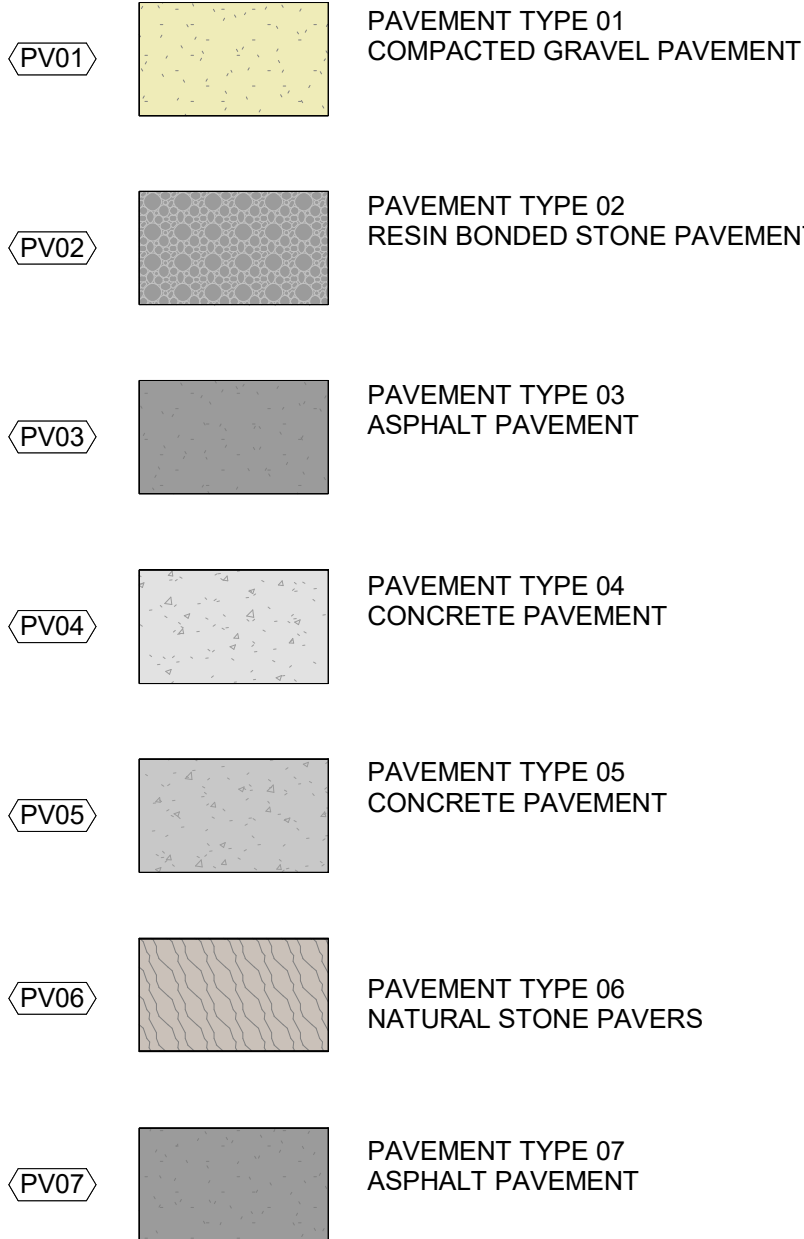


TREE PLANTING

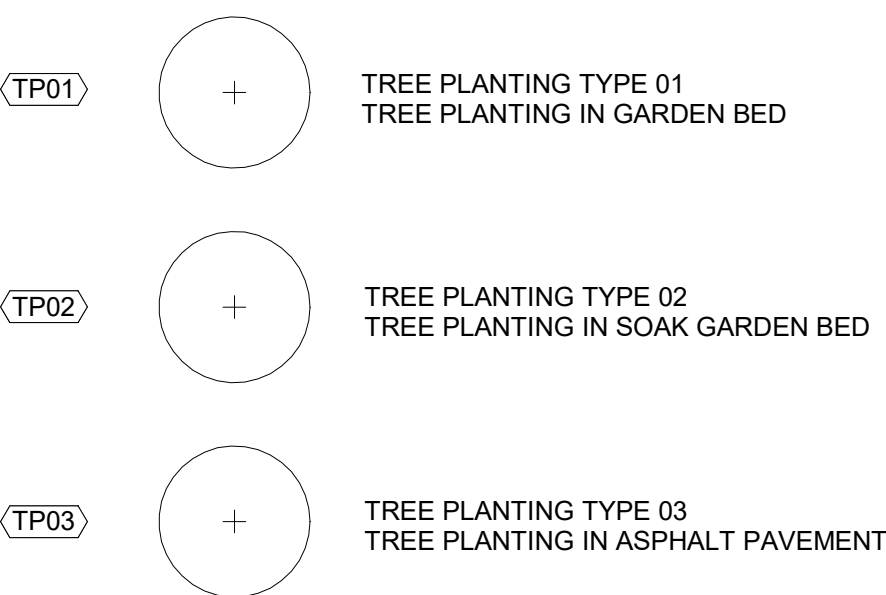


LIGHTING

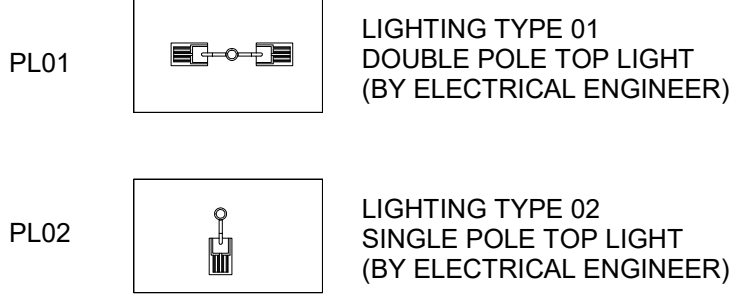

TACTILES

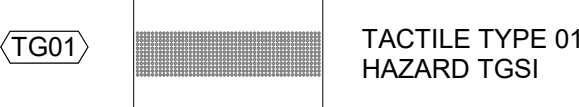


SECURITY

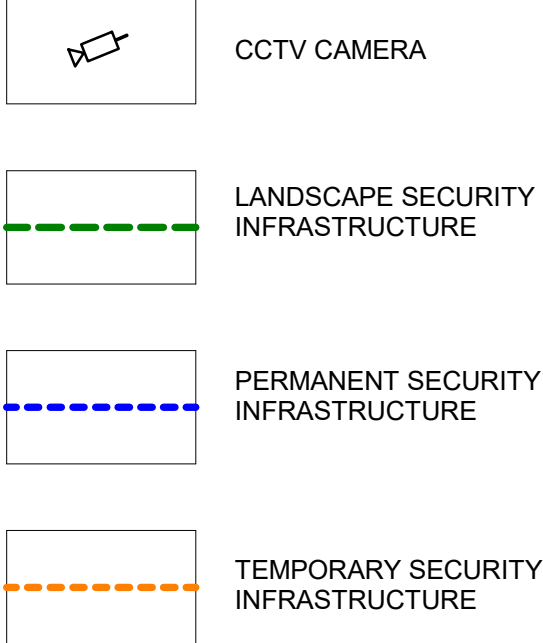

FURNITURE



GARDEN BED PLANTING MIXES

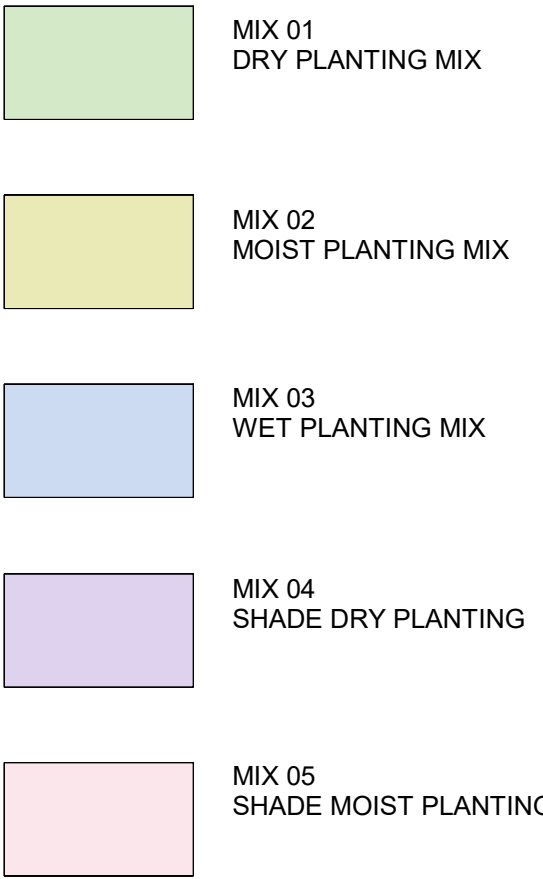

© COPYRIGHT COX ARCHITECTURE PTY LTD ACN 602 532 811

ANY FORM OF REPRODUCTION OF THIS DRAWING IN FULL OR IN PART WITHOUT THE WRITTEN PERMISSION OF COX ARCHITECTURE PTY LTD CONSTITUTES AN INFRINGEMENT OF COPYRIGHT

Rev	Description	By	Date
P1	ISSUED FOR PROJECT OF STATE SIGNIFICANCE	TM	04.07.25

MP

COX

CUMULUS

AECOM

sbp

Client

MACQUARIE POINT DEVELOPMENT CORPORATION

Project No.

M-2435

Project

MACQUARIE POINT MULTIPURPOSE STADIUM
EVANS STREET, HOBART, TAS

Acknowledgement

The Stadium Team acknowledge the traditional owners of this land, the **Makwana** people, and pay respect to those that have passed before us. We acknowledge today's Tasmanian Aboriginal people, the **Pakana**, their **Elders**, and their enduring, unendingly, of **Uluru** / **Tjarrulna**.

Drawing Title

LEGEND

Document Control Status:

ISSUED FOR PROJECT OF STATE SIGNIFICANCE

Co-ordinated:

TM

Drawn:

HM

Scale:

1 : 100 @ A0

Project Director:

CM

Revision Date:

04.07.25

Drawing Number:

MPMS-OCR-DR-LA-00-0001-PoS

Revision:

P1

Macquarie Point Development Corporation

41 Evans Street,
Hobart TAS 7000

+61 6166 4000
www.macpoint.com

Cox Architecture

Level 2, 157 Franklin Lane
Melbourne VIC 3000
Australia

T + 61 3 8650 3288
coxarchitecture.com.au

Cumulus Studio

Level 2, 157 Macquarie Street
Hobart TAS 7000
Australia

T + 61 3 6231 4841
www.cumulus.studio

AECOM

Level 2, 727 Collins Street
Docklands VIC 3008
Australia

T + 61 3 8670 6800
aecom.com

SBP

Schubertstrasse 43
70197 Stuttgart
Germany

T + 49 711 648 71-0
www.sbp.de/en/

schlach
bergemann partner

Scale

COLOUR PRINTING REQUIRED

Zone

Client
MACQUARIE POINT DEVELOPMENT CORPORATION

Project No.
M-2435

Project
MACQUARIE POINT MULTIPURPOSE STADIUM
EVANS STREET, HOBART, TAS

Acknowledgement
The Stadium Team acknowledge the traditional owners of this land, the **Makwana** people, and pay respect to those that have passed before us. We acknowledge today's Tasmanian Aboriginal people, the **Pakana**, their **Elders**, and their enduring, unendingly, of **Uluru** / **Tjarrulna**.

Drawing Title
LEGEND

Document Control Status:
ISSUED FOR PROJECT OF STATE SIGNIFICANCE


Co-ordinated: TM Drawn: HM

Scale: 1 : 100 @ A0

Project Director: CM Revision Date: 04.07.25

Drawing Number: MPMS-OCR-DR-LA-00-0001-PoS Revision: P1

PL01 STADIUM SITE - 10/03/2024 3:50:59 PM

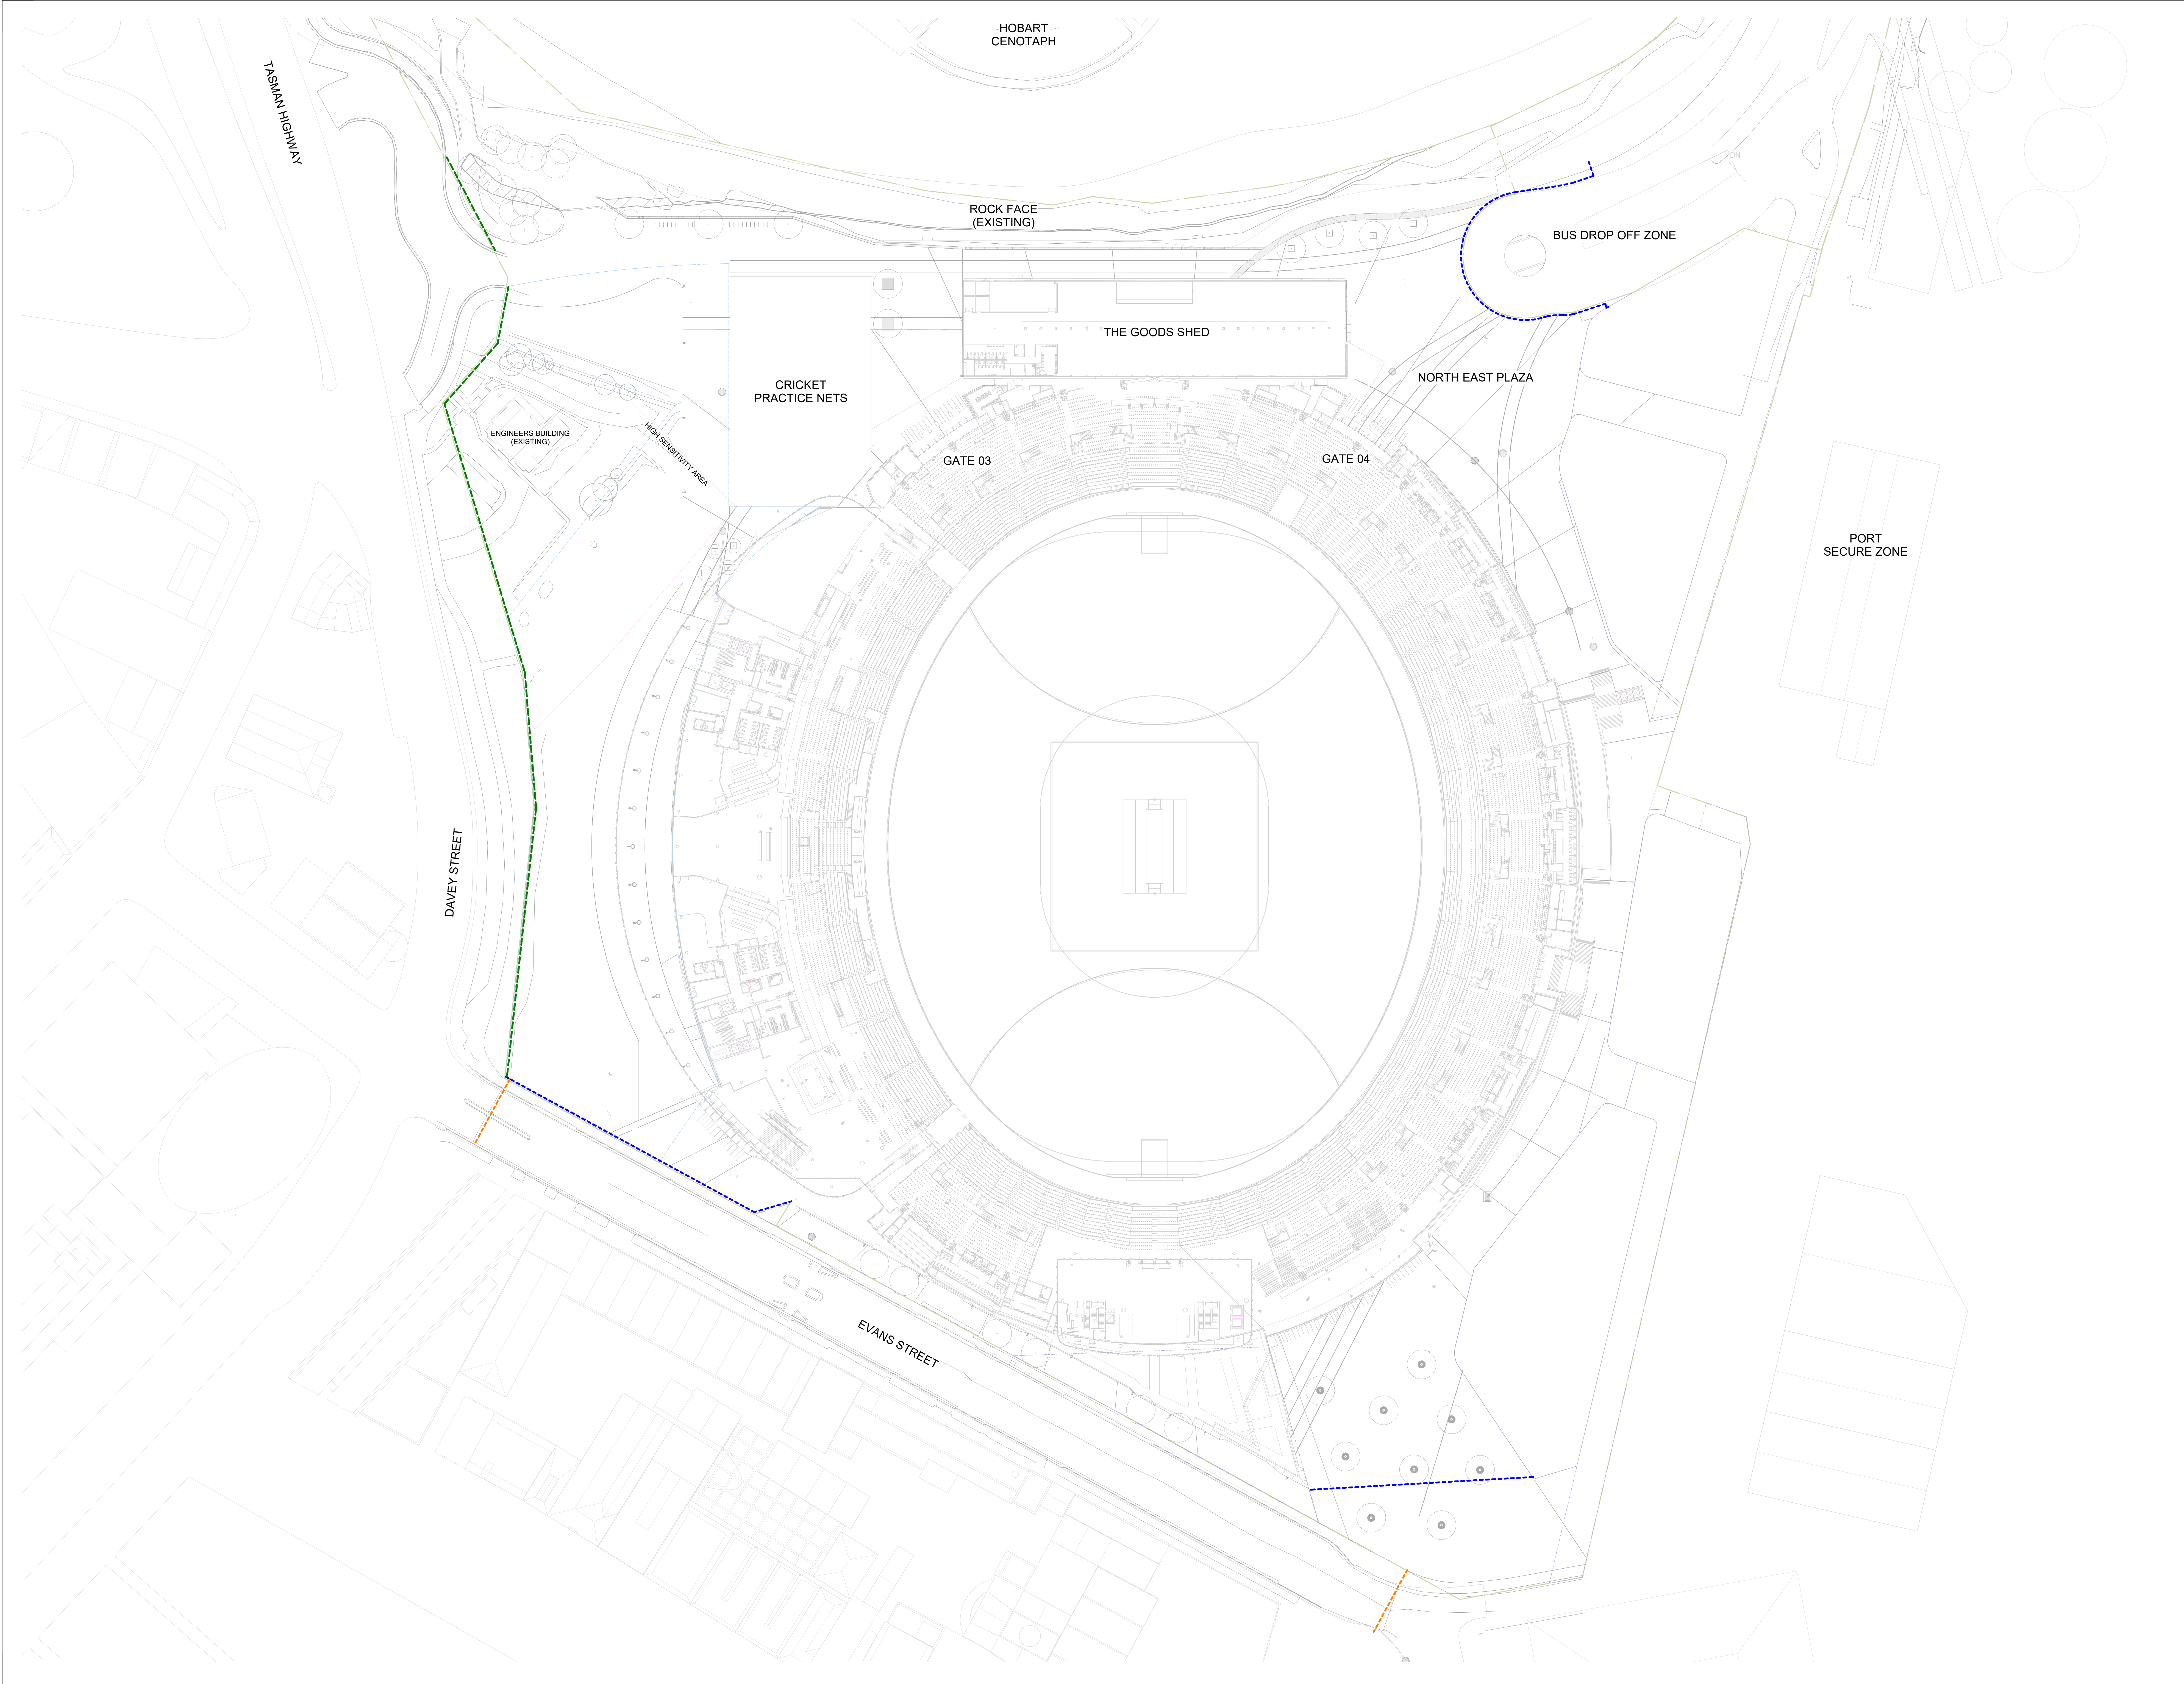

© COPYRIGHT COX ARCHITECTURE PTY LTD ACN 602 532 811
ANY FORM OF REPRODUCTION OF THIS DRAWING IN FULL OR IN PART WITHOUT THE WRITTEN PERMISSION OF COX ARCHITECTURE PTY LTD CONSTITUTES AN INFRINGEMENT OF COPYRIGHT

Rev	Description	By	Date
P1	ISSUED FOR PROJECT OF STATE SIGNIFICANCE	TM	04.07.25



Macquarie Point Development Corporation
41 Evans Street,
Hobart TAS 7000
+61 6166 4000
www.macpoint.com

Cox Architecture
Level 2, 157 Franklin Lane
Melbourne VIC 3000
Australia
T + 61 3 8650 3288
coxarchitecture.com.au

Cumulus Studio
Level 2, 157 Macquarie Street
Hobart TAS 7000
Australia
T + 61 3 6231 4841
www.cumulus.studio

AECOM
Level 2, 727 Collins Street
Docklands VIC 3008
Australia
T + 61 3 8670 6800
aecom.com


sbp
schlach
bergemann partner
Scale

COLOUR PRINTING REQUIRED




05000mm 10000mm 25000mm 50000mm

Zone

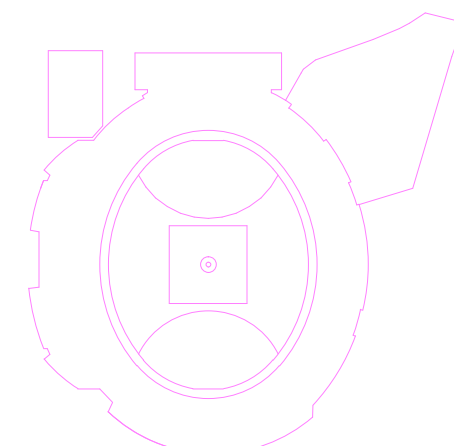

Client	MACQUARIE POINT DEVELOPMENT CORPORATION
Project No.	M-2435
Project	MACQUARIE POINT MULTIPURPOSE STADIUM EVANS STREET, HOBART, TAS
Acknowledgement	The Stadium Team acknowledge the traditional owners of this land, the Murraweej people , and pay respect to those that have passed before us. We acknowledge today's Tasmanian Aboriginal people , the Palawa , their Elders , and their enduring sovereignty of Lalawana/Tarniana .
Drawing Title	SECURITY INFRASTRUCTURE
Document Control Status:	ISSUED FOR PROJECT OF STATE SIGNIFICANCE
Co-ordinated:	Drawn: TM HM
Project Director:	Scale: 1 : 500 @ A0 CM
Drawing Number:	Revision Date: 04.07.25
MPMS-OCR-DR-LA-00-0010-1-PoS	Revision: P1

PL01 STADIUM SITE - 10/03/23 3:50 PM

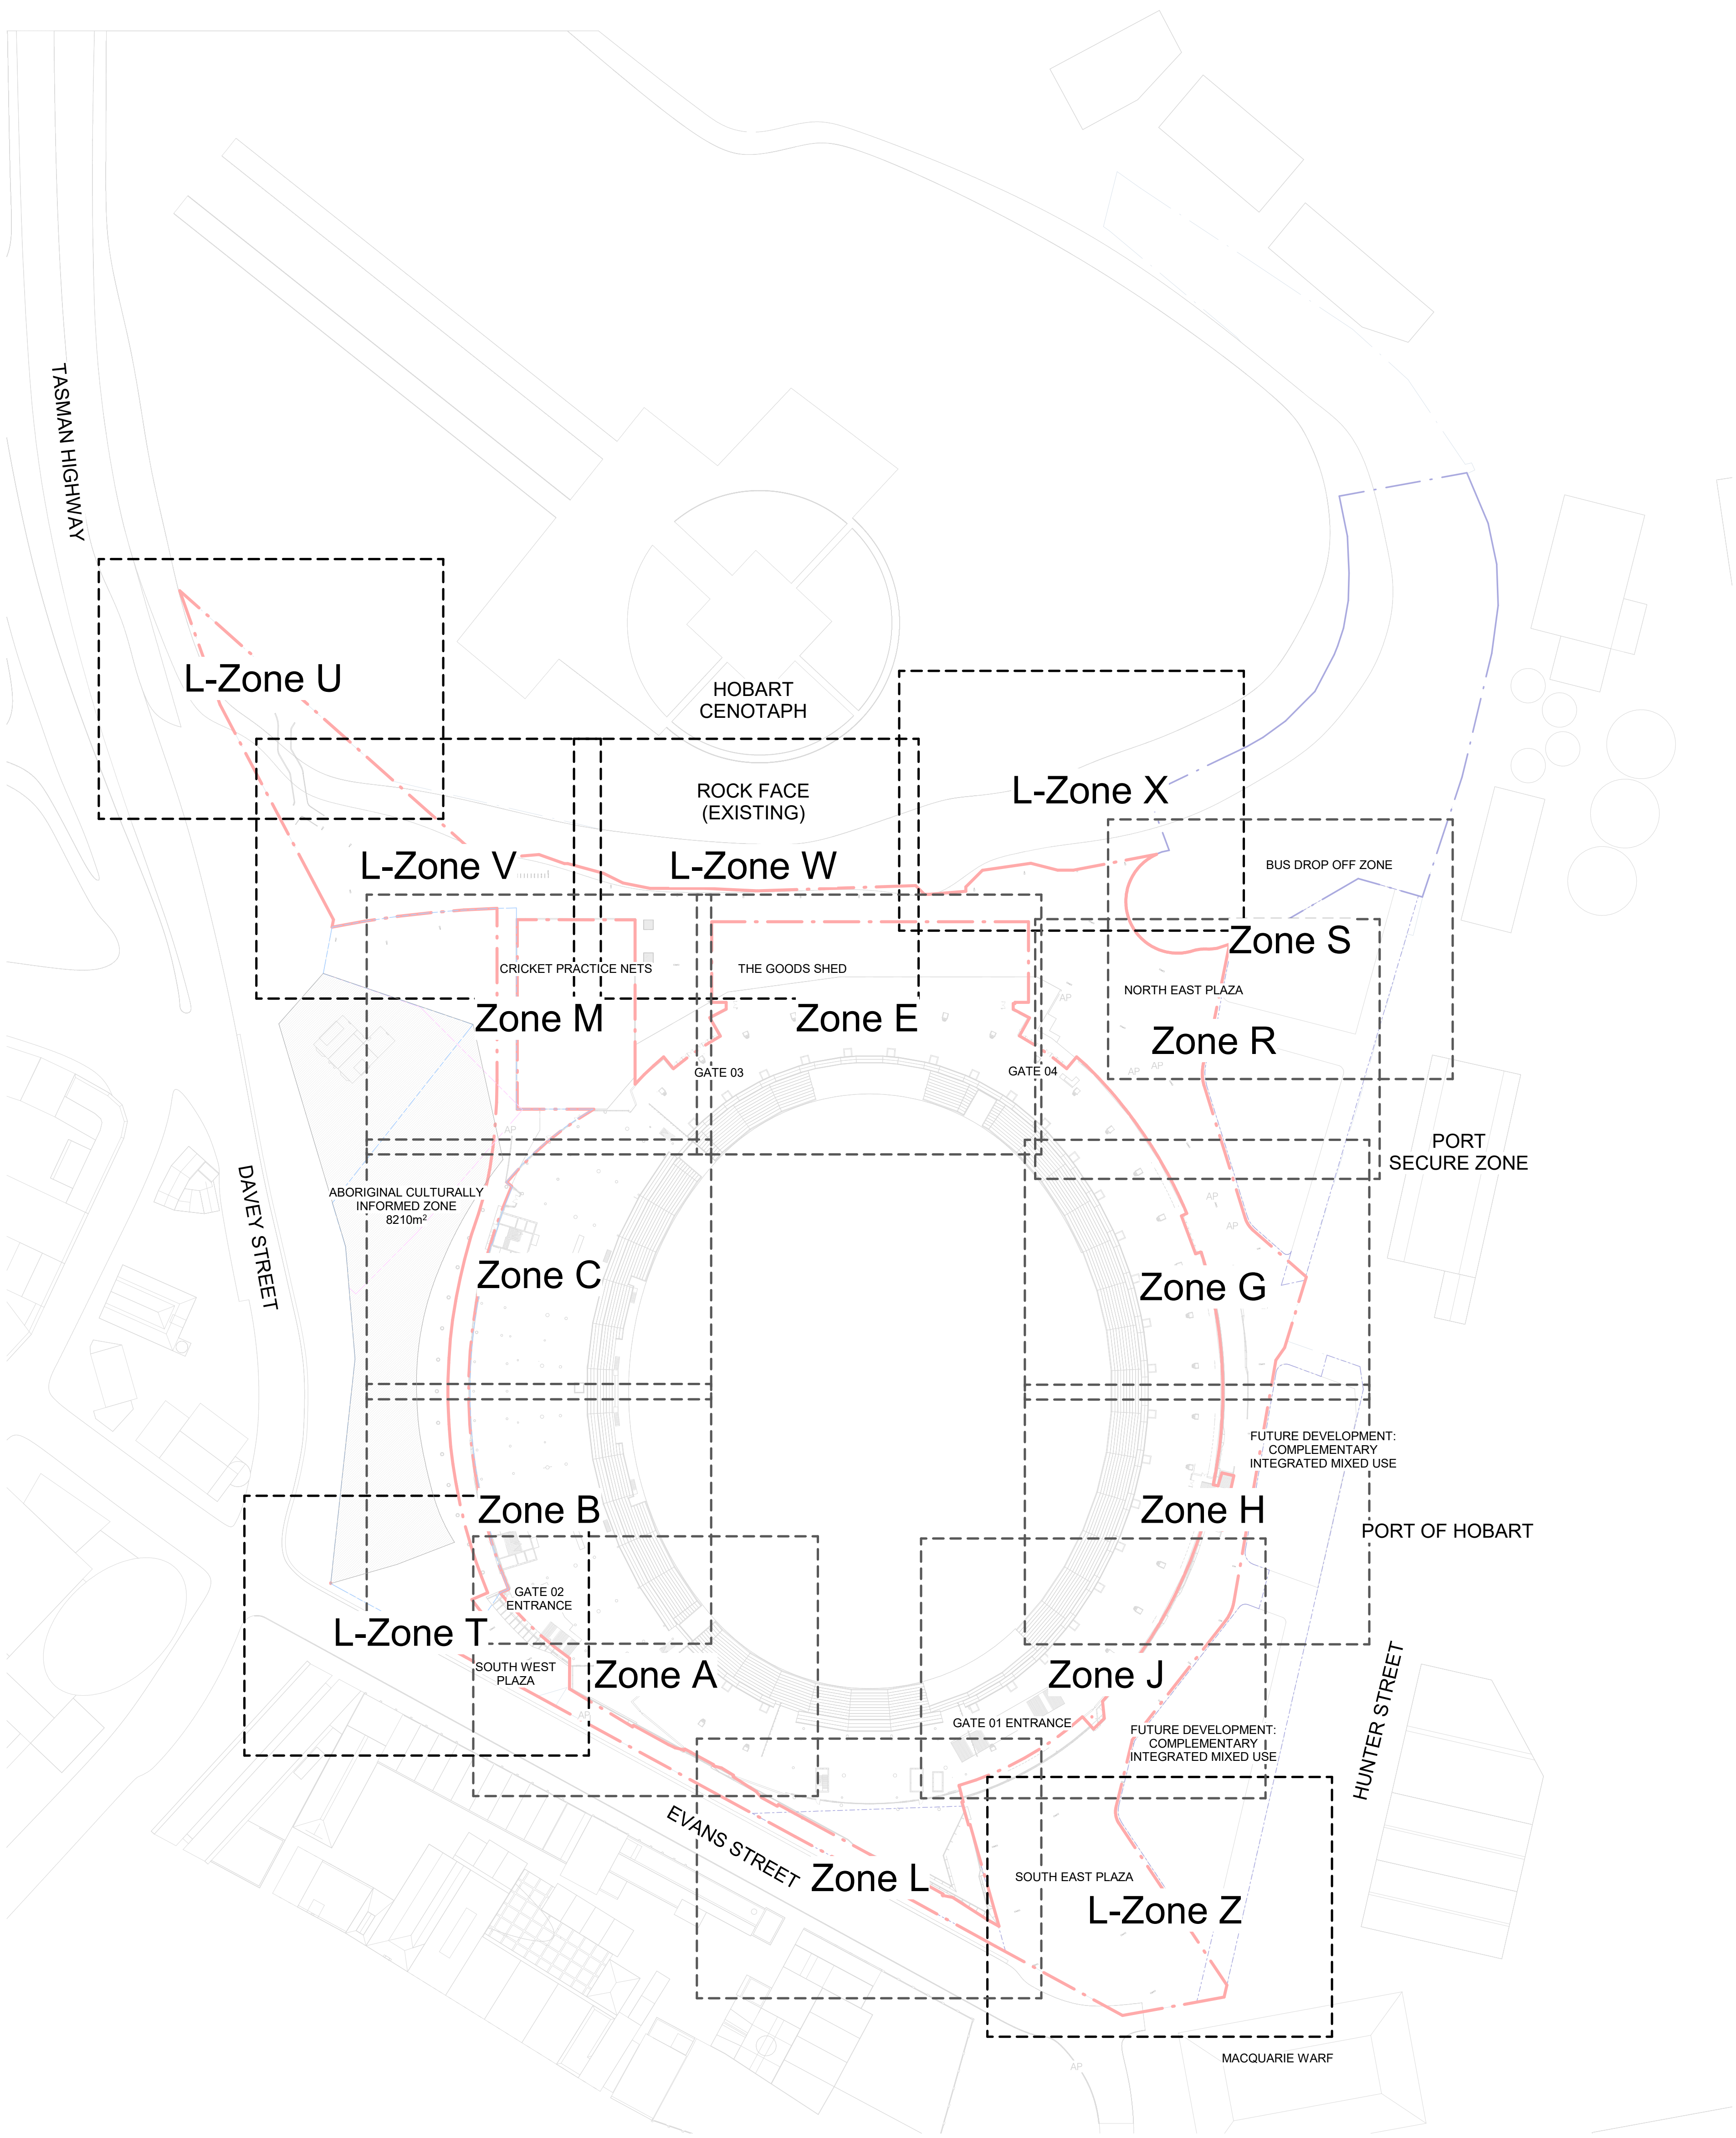

© COPYRIGHT COX ARCHITECTURE PTY LTD ACN 602 532 811


ANY FORM OF REPRODUCTION OF THIS DRAWING IN FULL OR IN PART WITHOUT THE WRITTEN PERMISSION OF COX ARCHITECTURE PTY LTD CONSTITUTES AN INFRINGEMENT OF COPYRIGHT

Rev	Description	By	Date
P1	ISSUED FOR PROJECT OF STATE SIGNIFICANCE	TM	04.07.25



Macquarie Point Development Corporation
41 Evans Street,
Hobart TAS 7000

+61 6166 4000
www.macpoint.com

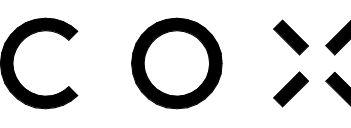

Cox Architecture
Level 2, 157 Franklin Lane
Melbourne VIC 3000
Australia

T + 61 3 8650 3288
coxarchitecture.com.au



Cumulus Studio
Level 2, 157 Macquarie Street
Hobart TAS 7000
Australia

T + 61 3 6231 4841
www.cumulus.studio



AECOM
Level 2, 727 Collins Street
Docklands VIC 3008
Australia

T + 61 3 8870 6800
aecom.com




sbp
schlach
bergemann partner

T + 49 711 648 71-0
www.sbp.de/en/

Scale 1:1000

COLOUR PRINTING REQUIRED

100000mm 20000mm 50000mm 100000mm

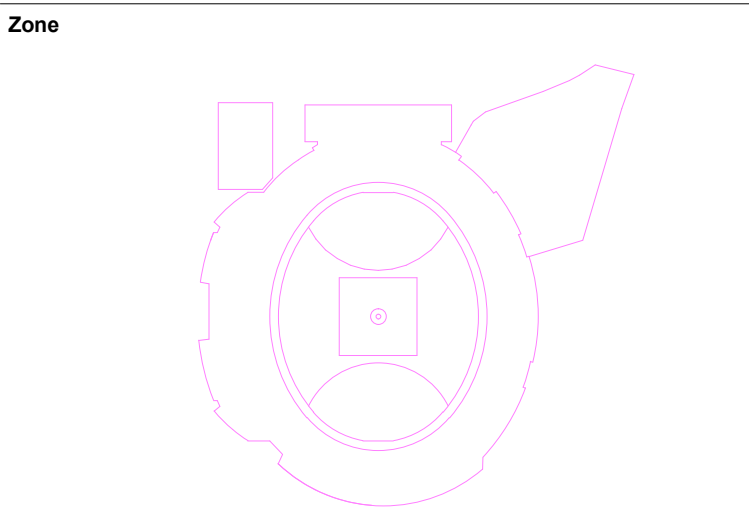

Client MACQUARIE POINT DEVELOPMENT CORPORATION

Project No. M-2435

Project MACQUARIE POINT MULTIPURPOSE STADIUM
EVANS STREET, HOBART, TAS

Acknowledgement
The Stadium Team acknowledge the traditional owners of this land, the Muwarran people, and pay respect to those that have passed before us. We acknowledge today's Tasmanian Aboriginal people, the Palawa, their Elders, and their enduring, unyielding, and unbroken connection to this land.

Drawing Title PRECINCT SHEET LAYOUT PLAN 1-100

Document Control Status:

ISSUED FOR PROJECT OF STATE SIGNIFICANCE

Co-ordinated:	TM	Drawn:	CB
Scale:	1:1000 @ A0	Revision Date:	04.07.25
Project Director:	CM	Revision:	P1

Drawing Number: MPMS-OCR-DR-LA-00-0012-1-PoSS


[illegible]

Scale 1:100

0 1000mm 2000mm 5000mm 10000mm

Zone

Drawing Number:	Revision:
------------------------	------------------

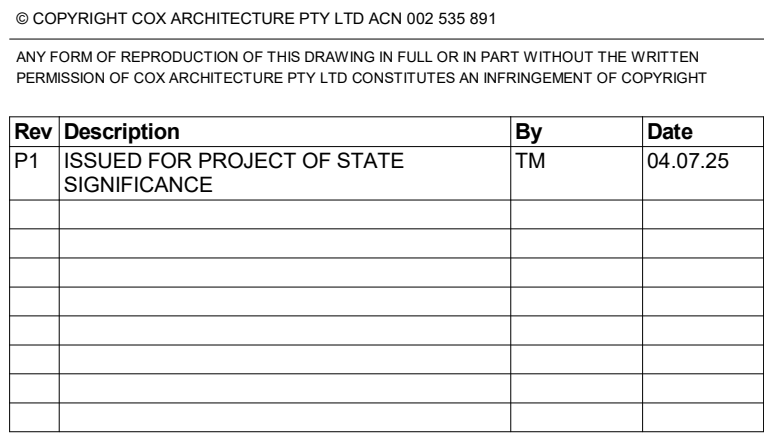


Scale
Scale 1:100



0 1000mm 2000mm 5000mm 10000mm

COLOUR PRINTING REQUIRED

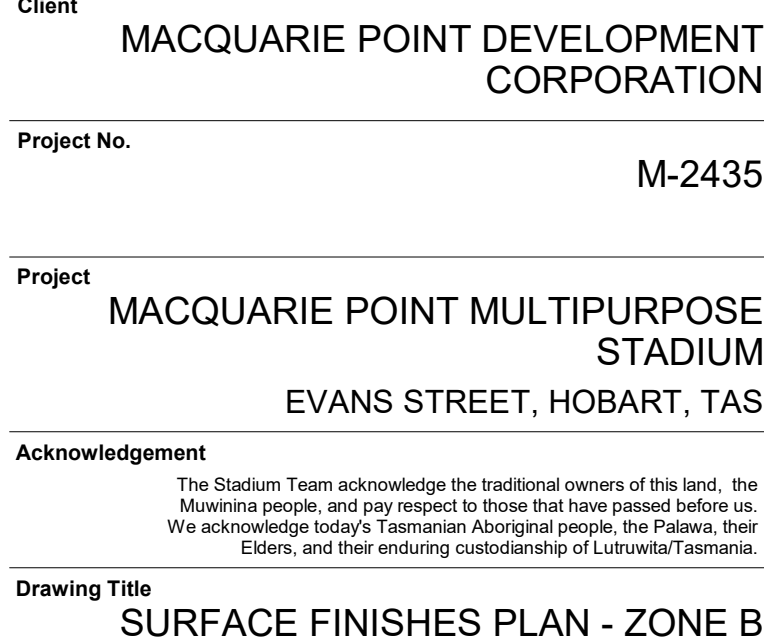

Document Control Status:	
ISSUED FOR PROJECT OF STATE SIGNIFICANCE	
Co-ordinated:	Drawn:
Checker	Author
	Scale:
	1 : 100 @ A0
Project Director:	Revision Date:
Approver	04.07.25
Drawing Number:	Revision:
PIMS-OCR-DR-LA-20-0002-B-PoSS	P1




© COPYRIGHT COX ARCHITECTURE PTY LTD ACN 602 532 811
ANY FORM OF REPRODUCTION OF THIS DRAWING IN FULL OR IN PART WITHOUT THE WRITTEN PERMISSION OF COX ARCHITECTURE PTY LTD CONSTITUTES AN INFRINGEMENT OF COPYRIGHT

Rev	Description	By	Date
A	ISSUED FOR SCHEMATIC DESIGN	CM	01.04.25
P1	ISSUED FOR PROJECT OF STATE SIGNIFICANCE	TM	04.07.25



Macquarie Point Development Corporation
41 Evans Street,
Hobart TAS 7000
+61 6166 4000
www.macpoint.com

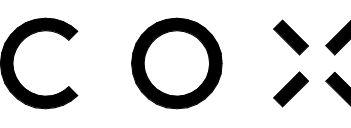

Cox Architecture
Level 2, 157 Franklin Lane
Melbourne VIC 3000
Australia
T + 61 3 8650 3288
coxarchitecture.com.au



Cumulus Studio
Level 2, 167 Macquarie Street
Hobart TAS 7000
Australia
T + 61 3 6231 4841
www.cumulus.studio





AECOM
Level 2, 727 Collins Street
Docklands VIC 3008
Australia
T + 61 3 8870 6800
aecom.com



sbp
schlach
bergemann partner
Scale
Scale 1:100



COLOUR PRINTING REQUIRED

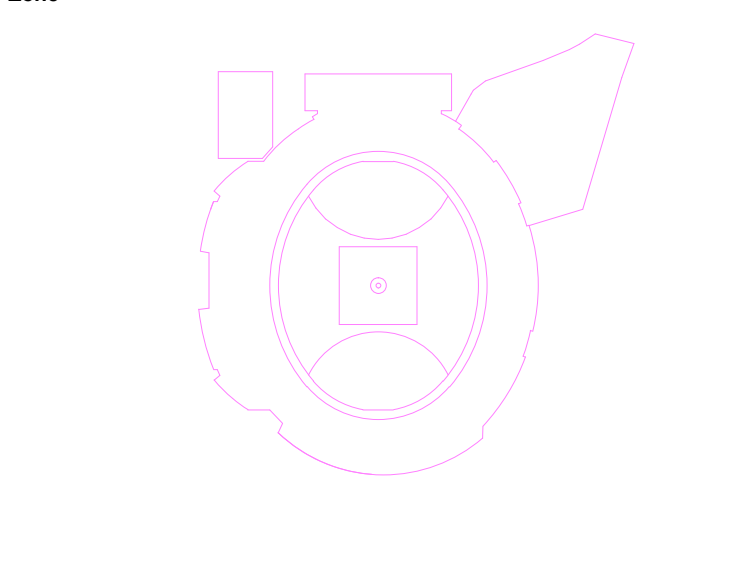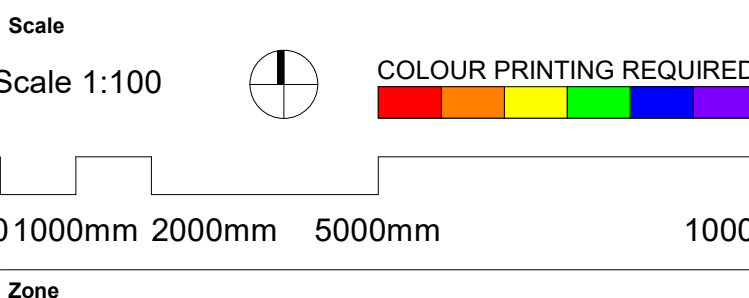

Client **MACQUARIE POINT DEVELOPMENT CORPORATION**

Project No. **M-2435**

Project **MACQUARIE POINT MULTIPURPOSE STADIUM**
EVANS STREET, HOBART, TAS

Acknowledgement
The Stadium Team acknowledge the traditional owners of this land, the **Murraweej people**, and pay respect to those that have passed before us. We acknowledge today's **Tasmanian Aboriginal people**, the **Palawa**, their **Elders**, and their enduring **sovereignty** of **Uluru** / **Terrania**.

Drawing Title **SURFACE FINISHES PLAN - ZONE C**



Document Control Status:

ISSUED FOR PROJECT OF STATE SIGNIFICANCE

Co-ordinated:	Checker:	Drawn:	Author:
		Scale:	1 : 100 @ A0
Project Director:	Approver:	Revision Date:	04.07.25
Drawing Number:	Revision:		
MPMS-OCR-DR-LA-20-0003-C-PoS			P1

PL01 STADIUM SITE - 000003-000001

--	--	--	--	--	--

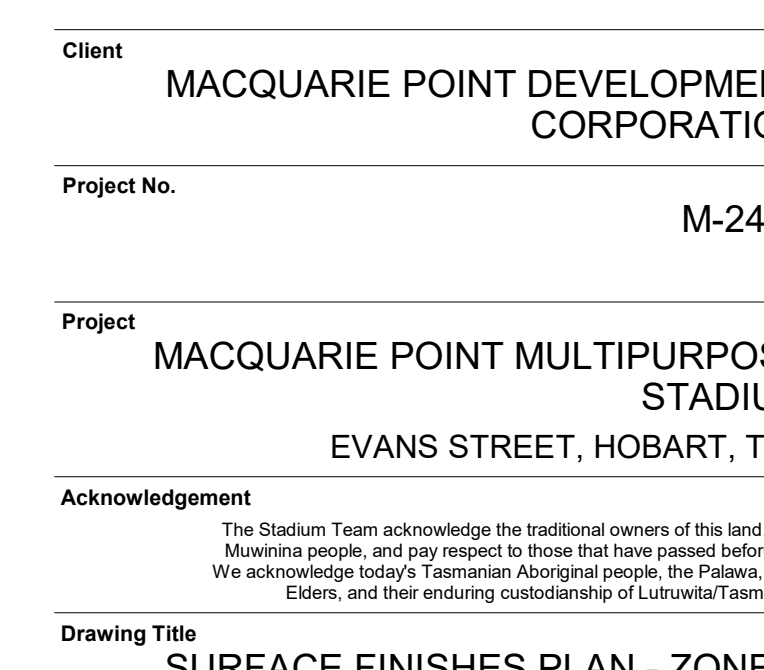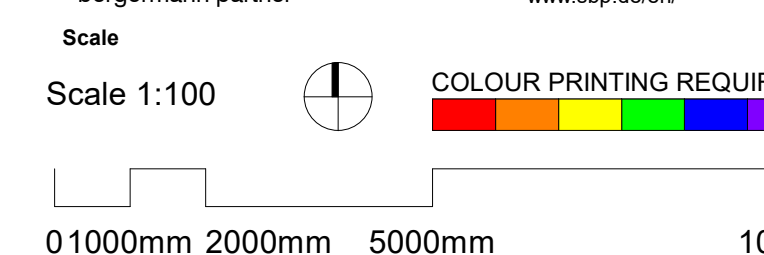

Co-ordinated:	Checker	Drawn:	A
		Scale:	1 : 100
Project Director:	Approver	Revision Date:	04.0

STADIUM FIELD

PORT OF
HOBART

FOR CONTINUATION REFER: 20-0005-G-PoSS

FOR CONTINUATION REFER: 20-0007-J-PoSS

COMPLEMENTARY
INTEGRATED MIXED USE

COMPLEMENTARY
INTEGRATED MIXED USE

LANDSCAPE EXTENT OF WORKS

[illegible]

**Macquarie Point
Development
Corporation**
41 Evans Street,
Hobart TAS 7000

+61 6166 4000
www.macpoint.com

Cox Architecture
Level 2, 167 Flinders Lane
Melbourne VIC 3000
Australia
T + 61 3 9650 3288
coxarchitecture.com.au

Cumulus Studio
Level 2, 147 Macquarie Street
Hobart TAS 7000
Australia

T + 61 3 6231 4841
www.cumulus.studio

AECOM
Level 2, 727 Collins Street
Docklands VIC 3008
Australia
T + 61 3 8670 6800
aecom.com

SBP
Schwabstrasse 43
70197 Stuttgart
Germany
T + 49 711 648 71-0
www.sbp.de/en/

Scale

Scale 1:100



COLOUR PRINTING REQUIRED



Zone

Client **MACQUARIE POINT DEVELOPMENT CORPORATION**

Project No. M-2435

Project
MACQUARIE POINT MULTIPURPOSE
STADIUM
EVANS STREET, HOBART, TAS

Acknowledgement

The Stadium Team acknowledge the traditional owners of this land, the Mawmina people, and pay respect to those that have passed before us. We acknowledge today's Tasmanian Aboriginal people, the Palawa, their culture, and their knowledge of the land. We acknowledge the Tasmanian Government and the Tasmanian people for their support and assistance in the development of the Stadium.

Drawing Title
SURFACE FINISHES PLAN - ZONE H

Document Control Status:

ISSUED FOR PROJECT OF STATE
SIGNIFICANCE

Co-ordinated:		Drawn:	
	Checker		Author

Scale:
1 : 100 @ A0

Project Director:	Revision Date:
Approver	04.07.25

Drawing Number: MPMS-OCR-DR-LA-20-0006-H-PoSS Revision: P1

PLOT STAMP DATE: 7/07/2025 2:41:49 PM

STADIUM FIELD

FOR CONTINUATION REFER: 20-0006-H-PoS

GATE 01
ENTRANCE

COMPLEMENTARY
INTEGRATED MIXED USE

LANDSCAPE EXTENT OF WORKS

FOR CONTINUATION REFER: 20-0006-L-PoS

FOR CONTINUATION REFER: 20-0016-Z-PoS

© COPYRIGHT COX ARCHITECTURE PTY LTD ACN 602 535 861
ANY FORM OF REPRODUCTION OF THIS DRAWING IN FULL OR IN PART WITHOUT THE WRITTEN PERMISSION OF COX ARCHITECTURE PTY LTD CONSTITUTES AN INFRINGEMENT OF COPYRIGHT

Rev	Description	By	Date
P1	ISSUED FOR PROJECT OF STATE SIGNIFICANCE	TM	04.07.25

MP

COX

CUMULUS

AECOM

sbp

Macquarie Point Development Corporation
41 Evans Street,
Hobart TAS 7000
+61 6166 4000
www.macpoint.com

Cox Architecture
Level 2, 167 Fintona Lane
Melbourne VIC 3000
Australia
T + 61 3 9650 3388
coxarchitecture.com.au

Cumulus Studio
Level 2, 147 Macquarie Street
Hobart TAS 7000
Australia
T + 61 3 6231 4841
www.cumulus.studio

AECOM
Level 2, 727 Collins Street
Docklands VIC 3008
Australia
T + 61 3 8670 6800
aecom.com

SBP
Schwalbstrasse 43
70197 Stuttgart
Germany
T + 49 711 648 71-0
www.stp.de/en/

Scale
Scale 1:100

01000mm2000mm5000mm10000mm

Zone

COLOUR PRINTING REQUIRED

Client	MACQUARIE POINT DEVELOPMENT CORPORATION		
Project No.	M-2435		
Project	MACQUARIE POINT MULTIPURPOSE STADIUM EVANS STREET, HOBART, TAS		
Acknowledgement	The Stadium Team acknowledge the traditional owners of this land, the Aboriginal people, and pay respect to those that have passed before us. We acknowledge today's Tasmanian Aboriginal people, the Palawa, their Elders, and their enduring custodianship of UluruṾur Tarramien.		
Drawing Title	SURFACE FINISHES PLAN - ZONE J		
Document Control Status:	ISSUED FOR PROJECT OF STATE SIGNIFICANCE		
Co-ordinated:	Checker	Drawn:	Author
Project Director:	Approver	Scale:	Revision Date:
Drawing Number:	Revision:		P1
MPMS-OCR-DR-LA-20-0007-J-PoS		1: 100 @ A0 04.07.25	

PL02 STAMP DATE: 20250324 15:19

[illegible]

C O X
Cox Architecture
Level 2, 167 Finders Lane
Melbourne VIC 3000
Australia
T + 61 3 9850 3268
coxarchitecture.com.au

AECOM
Level 2, 727 Collins Street
Docklands VIC 3008
Australia
T + 61 3 8870 6800
aecom.com

Scale
Scale 1:100



COLOUR PRINTING REQUIRED



Zone

Project No. _____


Acknowledgement

Drawing Title

Checker _____

Project Director:	Revision Date:
Approver:	04.0

Drawing Number: _____ Revision: _____

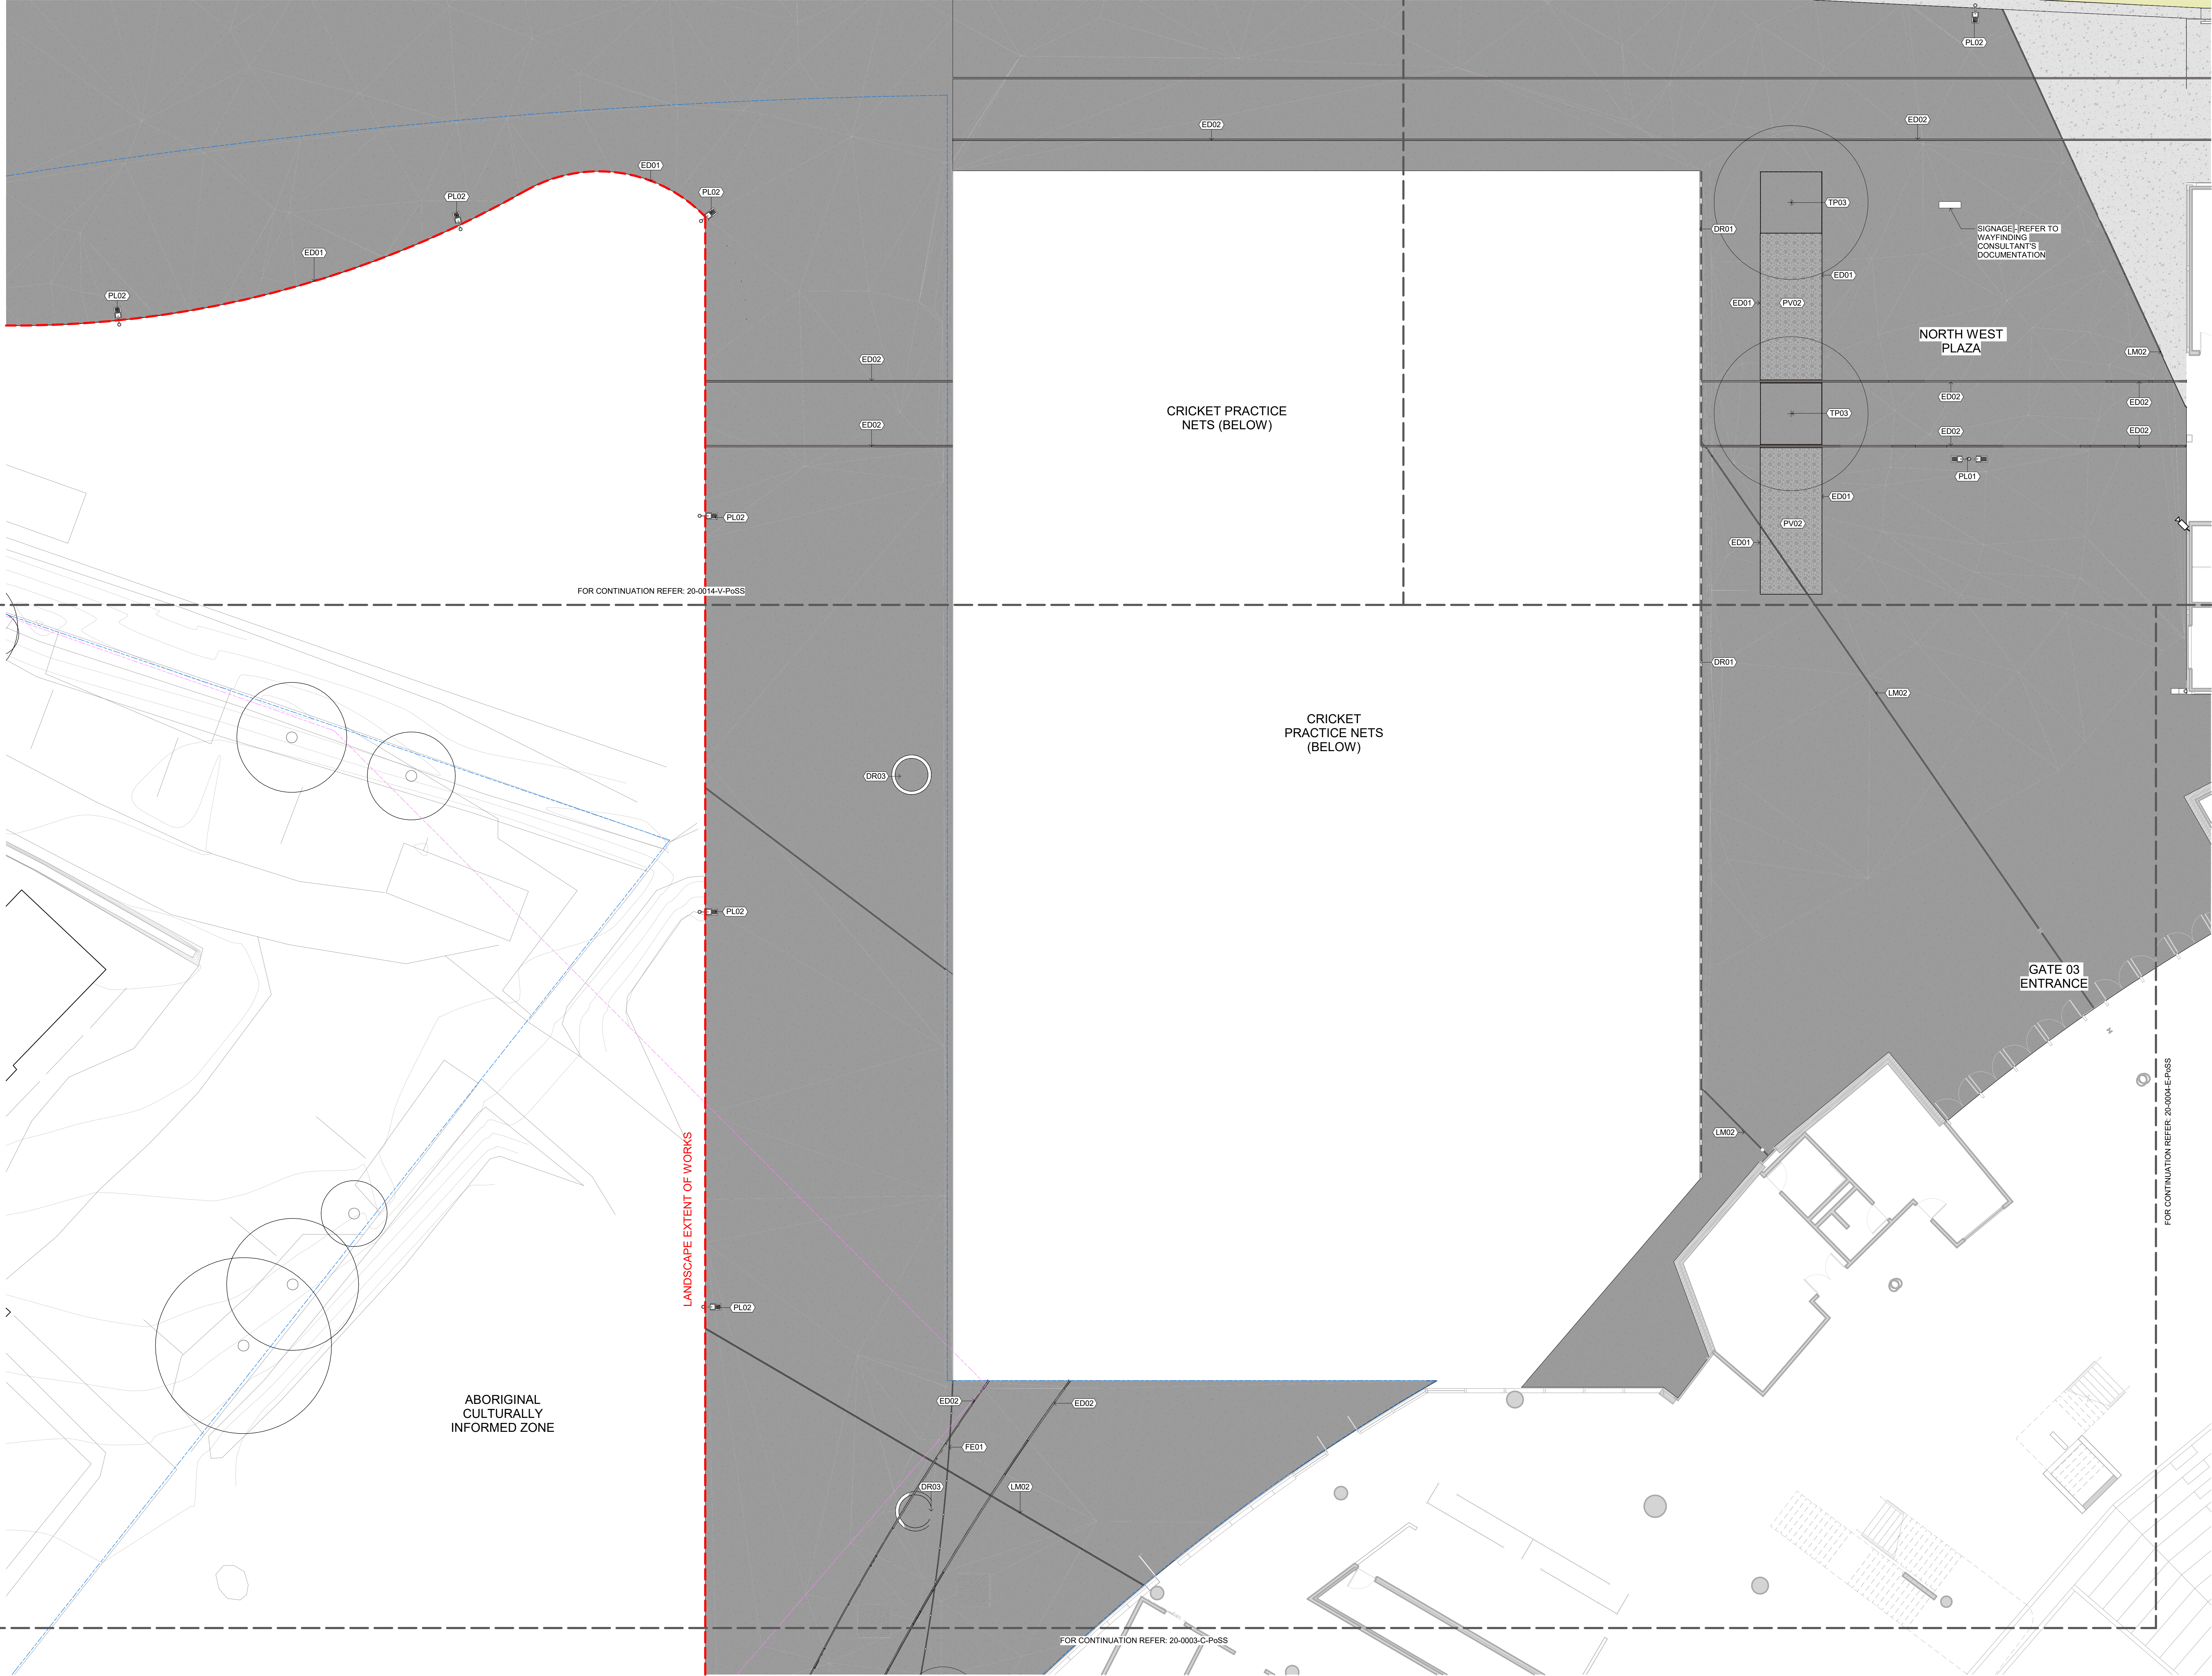


© COPYRIGHT COX ARCHITECTURE PTY LTD ACN 602 532 861
ANY FORM OF REPRODUCTION OF THIS DRAWING IN FULL OR IN PART WITHOUT THE WRITTEN PERMISSION OF COX ARCHITECTURE PTY LTD CONSTITUTES AN INFRINGEMENT OF COPYRIGHT

Rev	Description	By	Date
P1	ISSUED FOR PROJECT OF STATE SIGNIFICANCE	TM	04.07.25



Macquarie Point Development Corporation
41 Evans Street,
Hobart TAS 7000
+61 6166 4000
www.macpoint.com

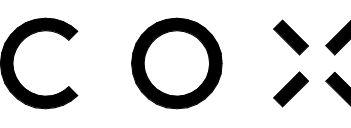

Cox Architecture
Level 2, 157 Franklin Lane
Melbourne VIC 3000
Australia
T + 61 3 8650 3288
coxarchitecture.com.au



Cumulus Studio
Level 2, 167 Macquarie Street
Hobart TAS 7000
Australia
T + 61 3 6231 4841
www.cumulusstudio





AECOM
Level 2, 727 Collins Street
Docklands VIC 3008
Australia
T + 61 3 8670 6800
aecom.com



sbp
schläch
bergemann partner
Scale
Scale 1:100



COLOUR PRINTING REQUIRED

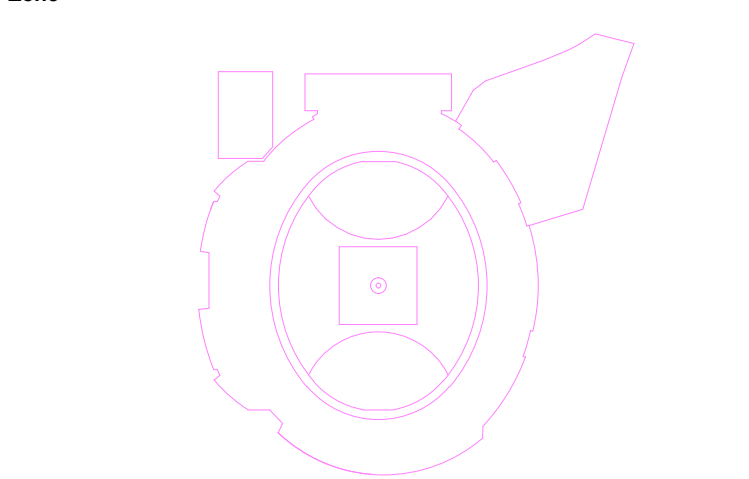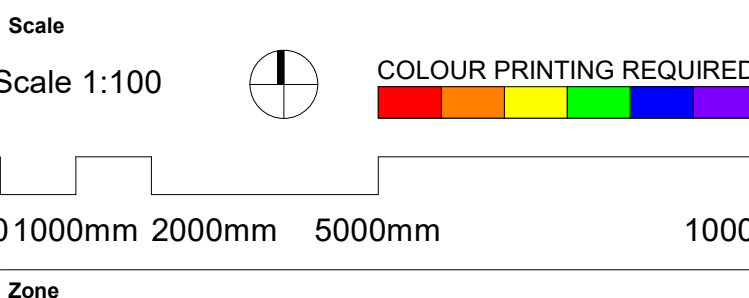

Client **MACQUARIE POINT DEVELOPMENT CORPORATION**

Project No. **M-2435**

Project **MACQUARIE POINT MULTIPURPOSE STADIUM
EVANS STREET, HOBART, TAS**

Acknowledgement
The Stadium Team acknowledge the traditional owners of this land, the **Murraweej people**, and pay respect to those that have passed before us. We acknowledge today's **Tasmanian Aboriginal people**, the **Palawa**, their **Sovereignty**, and their enduring **connection** to **Uluru** and **Yarnimi**.

Drawing Title **SURFACE FINISHES PLAN - ZONE M**

Document Control Status:
ISSUED FOR PROJECT OF STATE SIGNIFICANCE


Co-ordinated: _____ Drawn: _____
Checker: _____ Author: _____

Scale: **1 : 100 @ A0**

Project Director: _____ Revision Date: **04.07.25**
Approver: _____

Drawing Number: **MPMS-OCR-DR-LA-20-0009-M-PoSS** Revision: **P1**

PL02 STAMP DATE: 04/07/25 14:07 PM

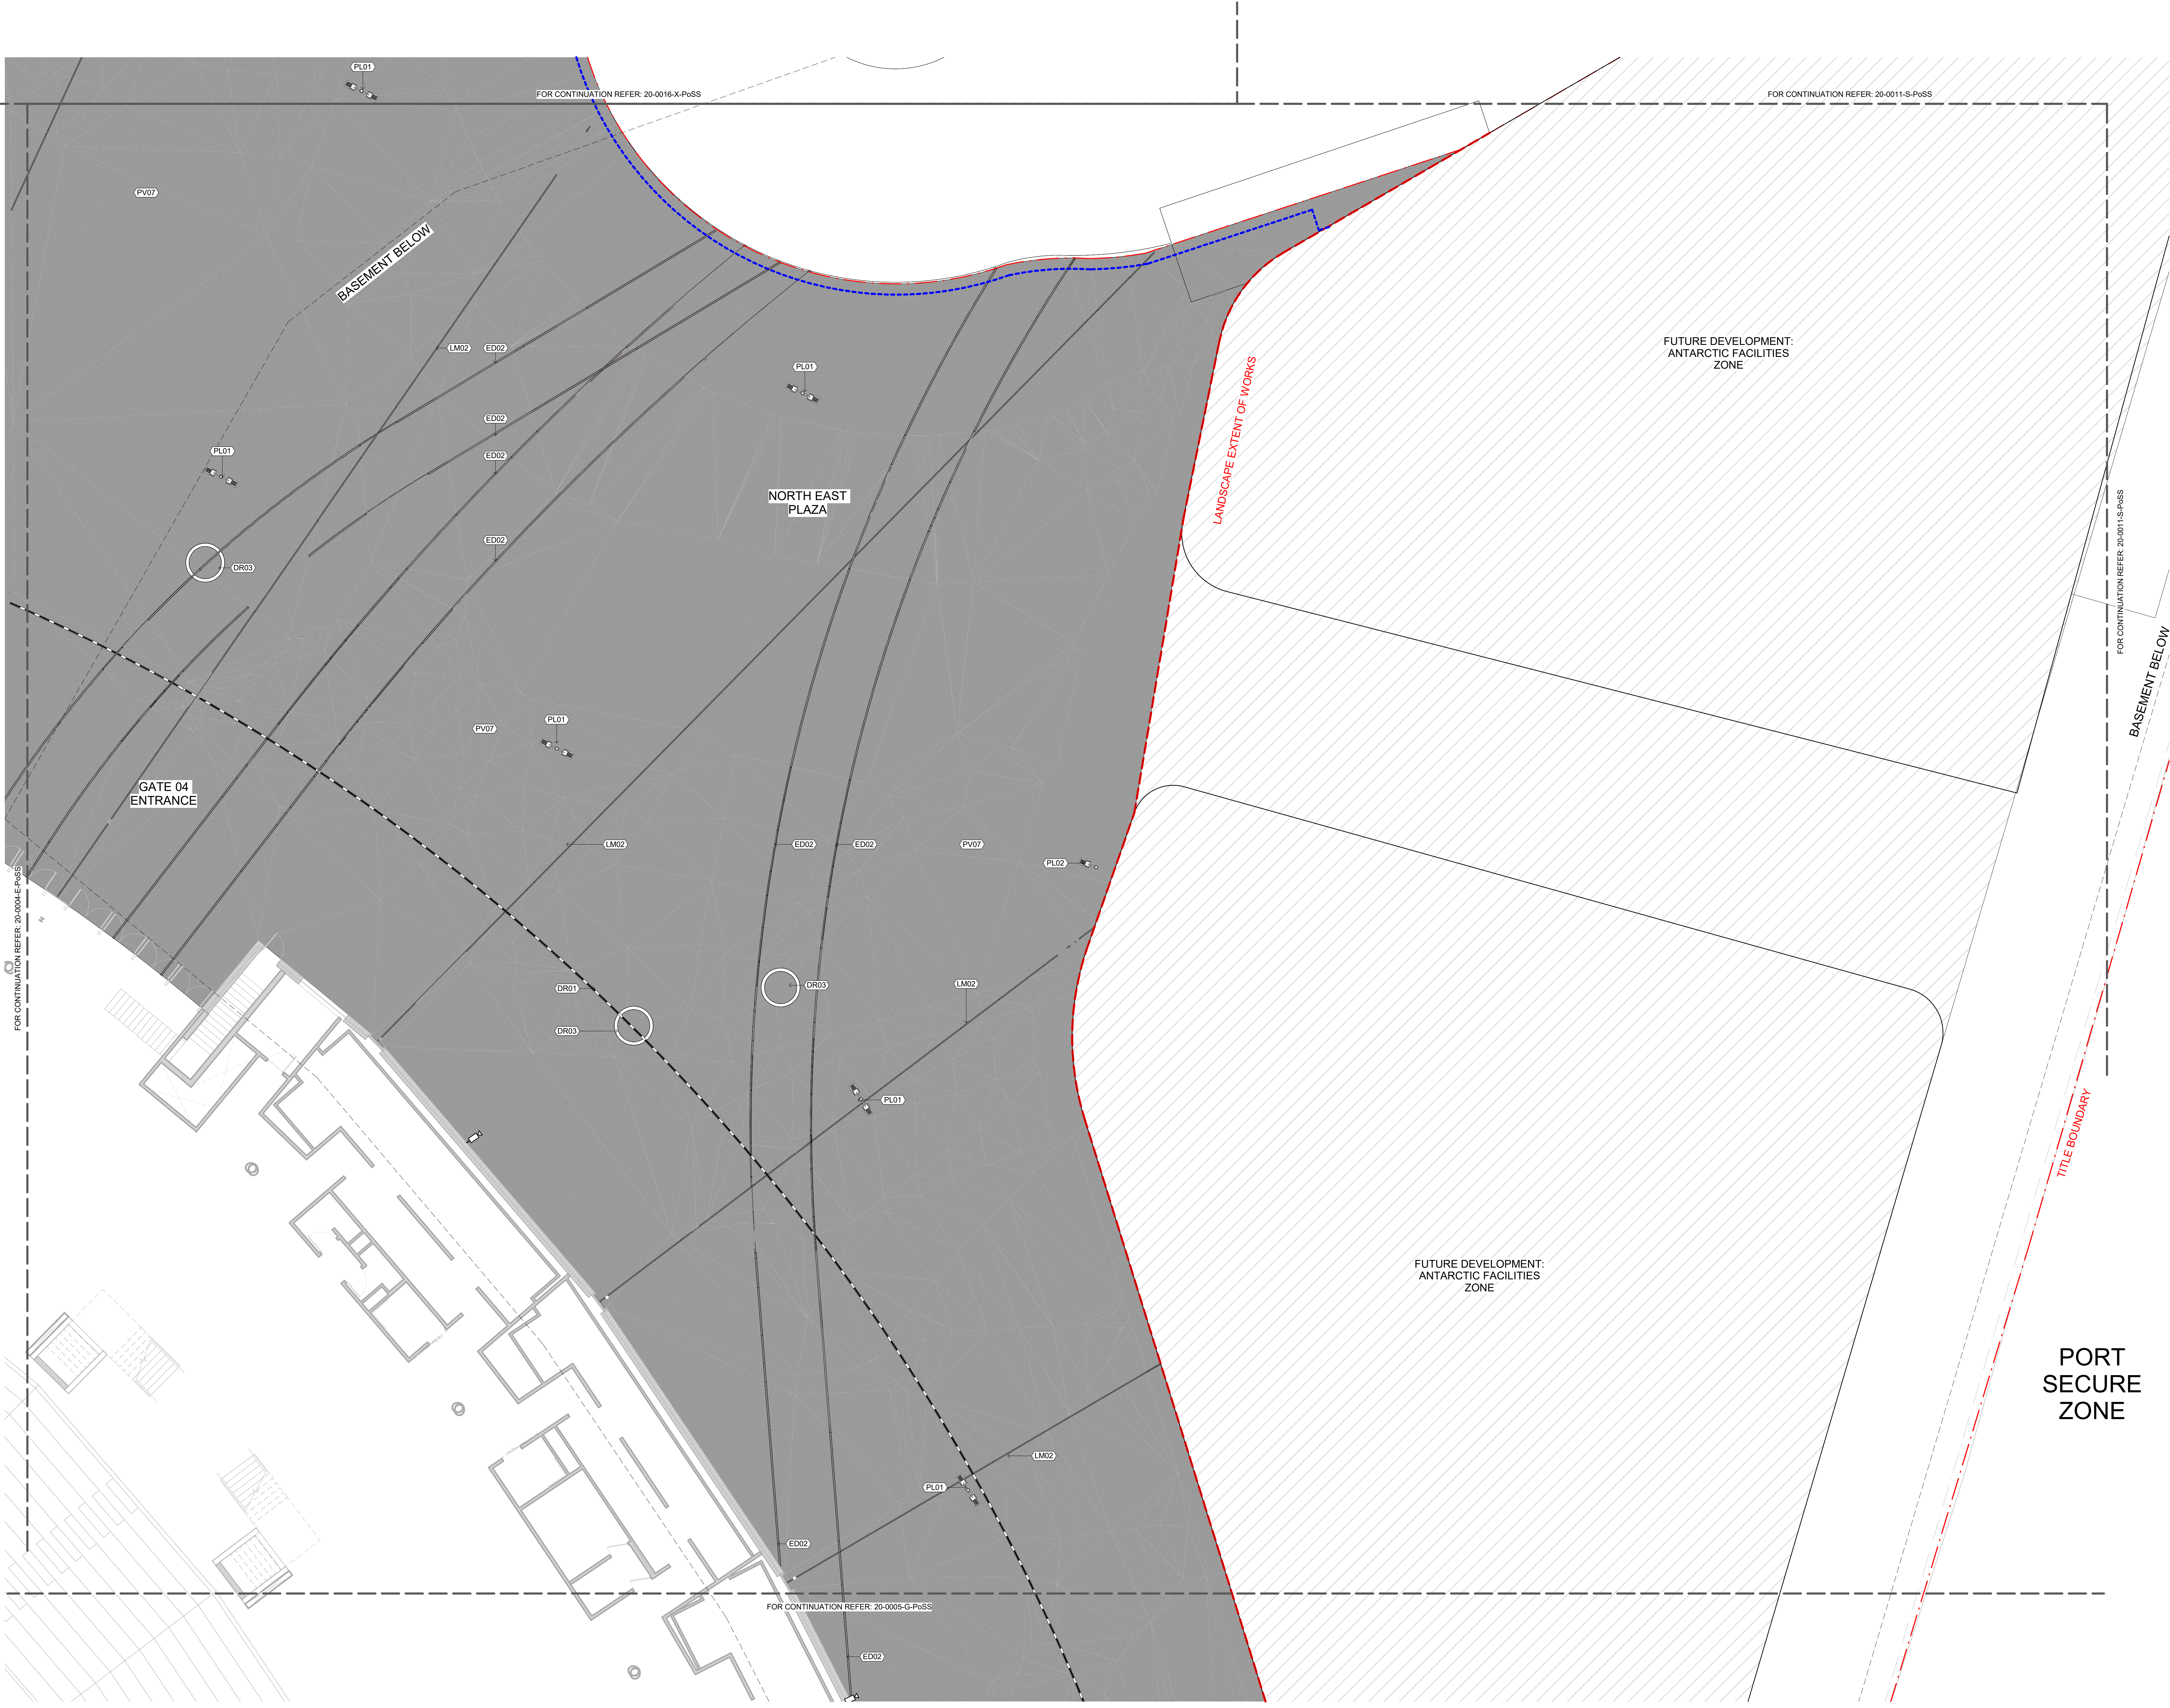

© COPYRIGHT COX ARCHITECTURE PTY LTD ACN 002 535 891
ANY FORM OF REPRODUCTION OF THIS DRAWING IN FULL OR IN PART WITHOUT THE WRITTEN PERMISSION OF COX ARCHITECTURE PTY LTD CONSTITUTES AN INFRINGEMENT OF COPYRIGHT

Rev	Description	By	Date
P1	ISSUED FOR PROJECT OF STATE SIGNIFICANCE	TM	04.07.25



Macquarie Point Development Corporation
41 Evans Street,
Hobart TAS 7000
+61 6166 4000
www.macpoint.com



Cox Architecture
Level 2, 167 Fintona Lane
Melbourne VIC 3000
Australia
T + 61 3 9650 3288
coxarchitecture.com.au





Cumulus Studio
Level 2, 147 Macquarie Street
Hobart TAS 7000
Australia
T + 61 3 6231 4841
www.cumulus.studio



AECOM
Level 2, 727 Collins Street
Docklands VIC 3008
Australia
T + 61 3 8670 8800
aecom.com



sbp
schläch
bergermann partner
T + 49 711 648 71-0
www.stp.de/en/

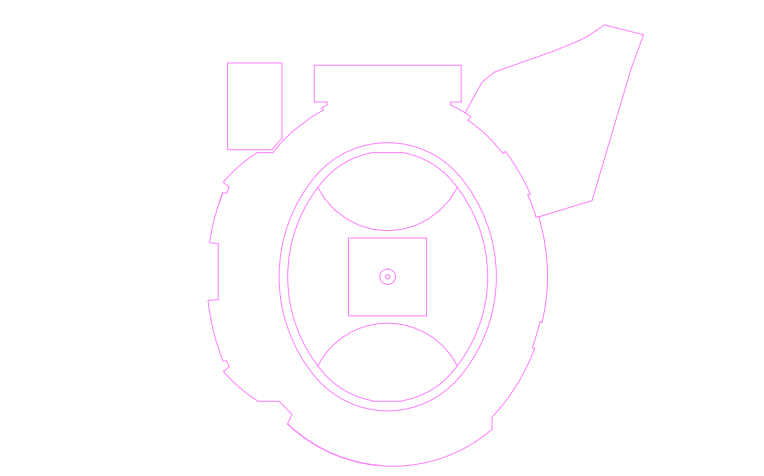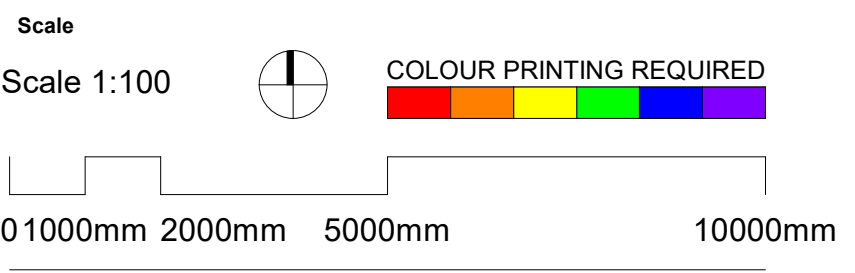

Client	MACQUARIE POINT DEVELOPMENT CORPORATION
Project No.	M-2435
Project	MACQUARIE POINT MULTIPURPOSE STADIUM EVANS STREET, HOBART, TAS
Acknowledgement	The Stadium Team acknowledge the traditional owners of this land, the Aboriginal people, and pay respect to those that have passed before us. We acknowledge today's Tasmanian Aboriginal people, the Palawa, their Elders, and their enduring custodianship of Uluruwarr Tarnantia.
Drawing Title	SURFACE FINISHES PLAN - ZONE R

Document Control Status:			
ISSUED FOR PROJECT OF STATE SIGNIFICANCE			
Co-ordinated:	Checker:	Drawn:	Author:
Project Director:	Approver:	Scale:	Revision Date:
		1: 100 @ A0	04.07.25
Drawing Number:	Revision:		
MPMS-OCR-DR-LA-20-0010-R-PoS	P1		

PL01 STAMP DATE: 20250724 14:19:03



© COPYRIGHT COX ARCHITECTURE PTY LTD ACN 002 535 891
ANY FORM OF REPRODUCTION OF THIS DRAWING IN FULL OR IN PART WITHOUT THE WRITTEN PERMISSION OF COX ARCHITECTURE PTY LTD CONSTITUTES AN INFRINGEMENT OF COPYRIGHT

Rev	Description	By	Date
P1	ISSUED FOR PROJECT OF STATE SIGNIFICANCE	TM	04.07.25

Macquarie Point Development Corporation
41 Evans Street,
Hobart TAS 7000
+61 6166 4000
www.macpoint.com

Cox Architecture
Level 2, 167 Franklin Lane
Melbourne VIC 3000
Australia
T + 61 3 9650 3268
coxarchitecture.com.au

Cumulus Studio
Level 2, 147 Macquarie Street
Hobart TAS 7000
Australia
T + 61 3 6231 4841
www.cumulus.studio

AECOM
Level 2, 727 Collins Street
Docklands VIC 3008
Australia
T + 61 3 8670 6800
aecom.com

sbp
schlich
bergermann partner
T + 49 711 648 71-0
www.stp.de/en/

Scale 1:100

Zone

COLOUR PRINTING REQUIRED

Client
MACQUARIE POINT DEVELOPMENT CORPORATION

Project No.
M-2435

Project
MACQUARIE POINT MULTIPURPOSE STADIUM
EVANS STREET, HOBART, TAS

Acknowledgement
The Stadium Team acknowledge the traditional owners of this land, the
Aboriginal people, and pay respect to those that have passed before us.
We acknowledge today's Tasmanian Aboriginal people, the Palawa, their
Elders, and their enduring custodianship of UluruṾatjirani.

Drawing Title
SURFACE FINISHES PLAN - ZONE S

Document Control Status:
ISSUED FOR PROJECT OF STATE SIGNIFICANCE

Co-ordinated:	Checker:	Drawn:	Author:

Project Director:	Approver:	Revision:	Date:

Drawing Number:
MPMS-OCR-DR-LA-20-0011-S-PoS

Revision:
P1

PL01 STAMP DATE: 202503-24-021918

Rev	Description	By	Date
P1	ISSUED FOR PROJECT OF STATE SIGNIFICANCE	TM	04.07.25

MP

COX

CUMULUS

AECOM

sbp

schlaich
bergmann partner

Macquarie Point Development Corporation
41 Evans Street,
Hobart TAS 7000
+61 6166 4000
www.macpoint.com

Cox Architecture
Level 2, 167 Franklin Lane
Melbourne VIC 3000
Australia
T + 61 3 9650 3388
coxarchitecture.com.au

Cumulus Studio
Level 2, 147 Macquarie Street
Hobart TAS 7000
Australia
T + 61 3 6231 4841
www.cumulus.studio

AECOM
Level 2, 727 Collins Street
Docklands VIC 3008
Australia
T + 61 3 8670 6800
aecom.com

SBP
Schlaichbergstrasse 43
70197 Stuttgart
Germany
T + 49 711 648 71-0
www.stp.de/en/

Scale 1:100

0 1000mm 2000mm 5000mm 10000mm

Zone

COLOUR PRINTING REQUIRED

Client
MACQUARIE POINT DEVELOPMENT CORPORATION

Project No.
M-2435

Project
MACQUARIE POINT MULTIPURPOSE STADIUM
EVANS STREET, HOBART, TAS


Acknowledgement
The Stadium Team acknowledge the traditional owners of this land, the
Aboriginal people, and pay respect to those that have passed before us.
We acknowledge today's Tasmanian Aboriginal people, the Palawa, their
Elders, and the enduring custodianship of Uluruwarr Tarramla.

Drawing Title
SURFACE FINISHES PLAN - ZONE T

Document Control Status:	
ISSUED FOR PROJECT OF STATE SIGNIFICANCE	
Co-ordinated:	Drawn:
Checker:	Author:
Scale:	1 : 100 @ A0
Project Director:	Revision Date:
Approval:	04.07.25
Drawing Number:	Revision:
MPMS-OCR-DR-LA-20-0012-T-PoSS	P1

PL07 STAMP DATE: 20250724 14:10

TASMAN HIGHWAY

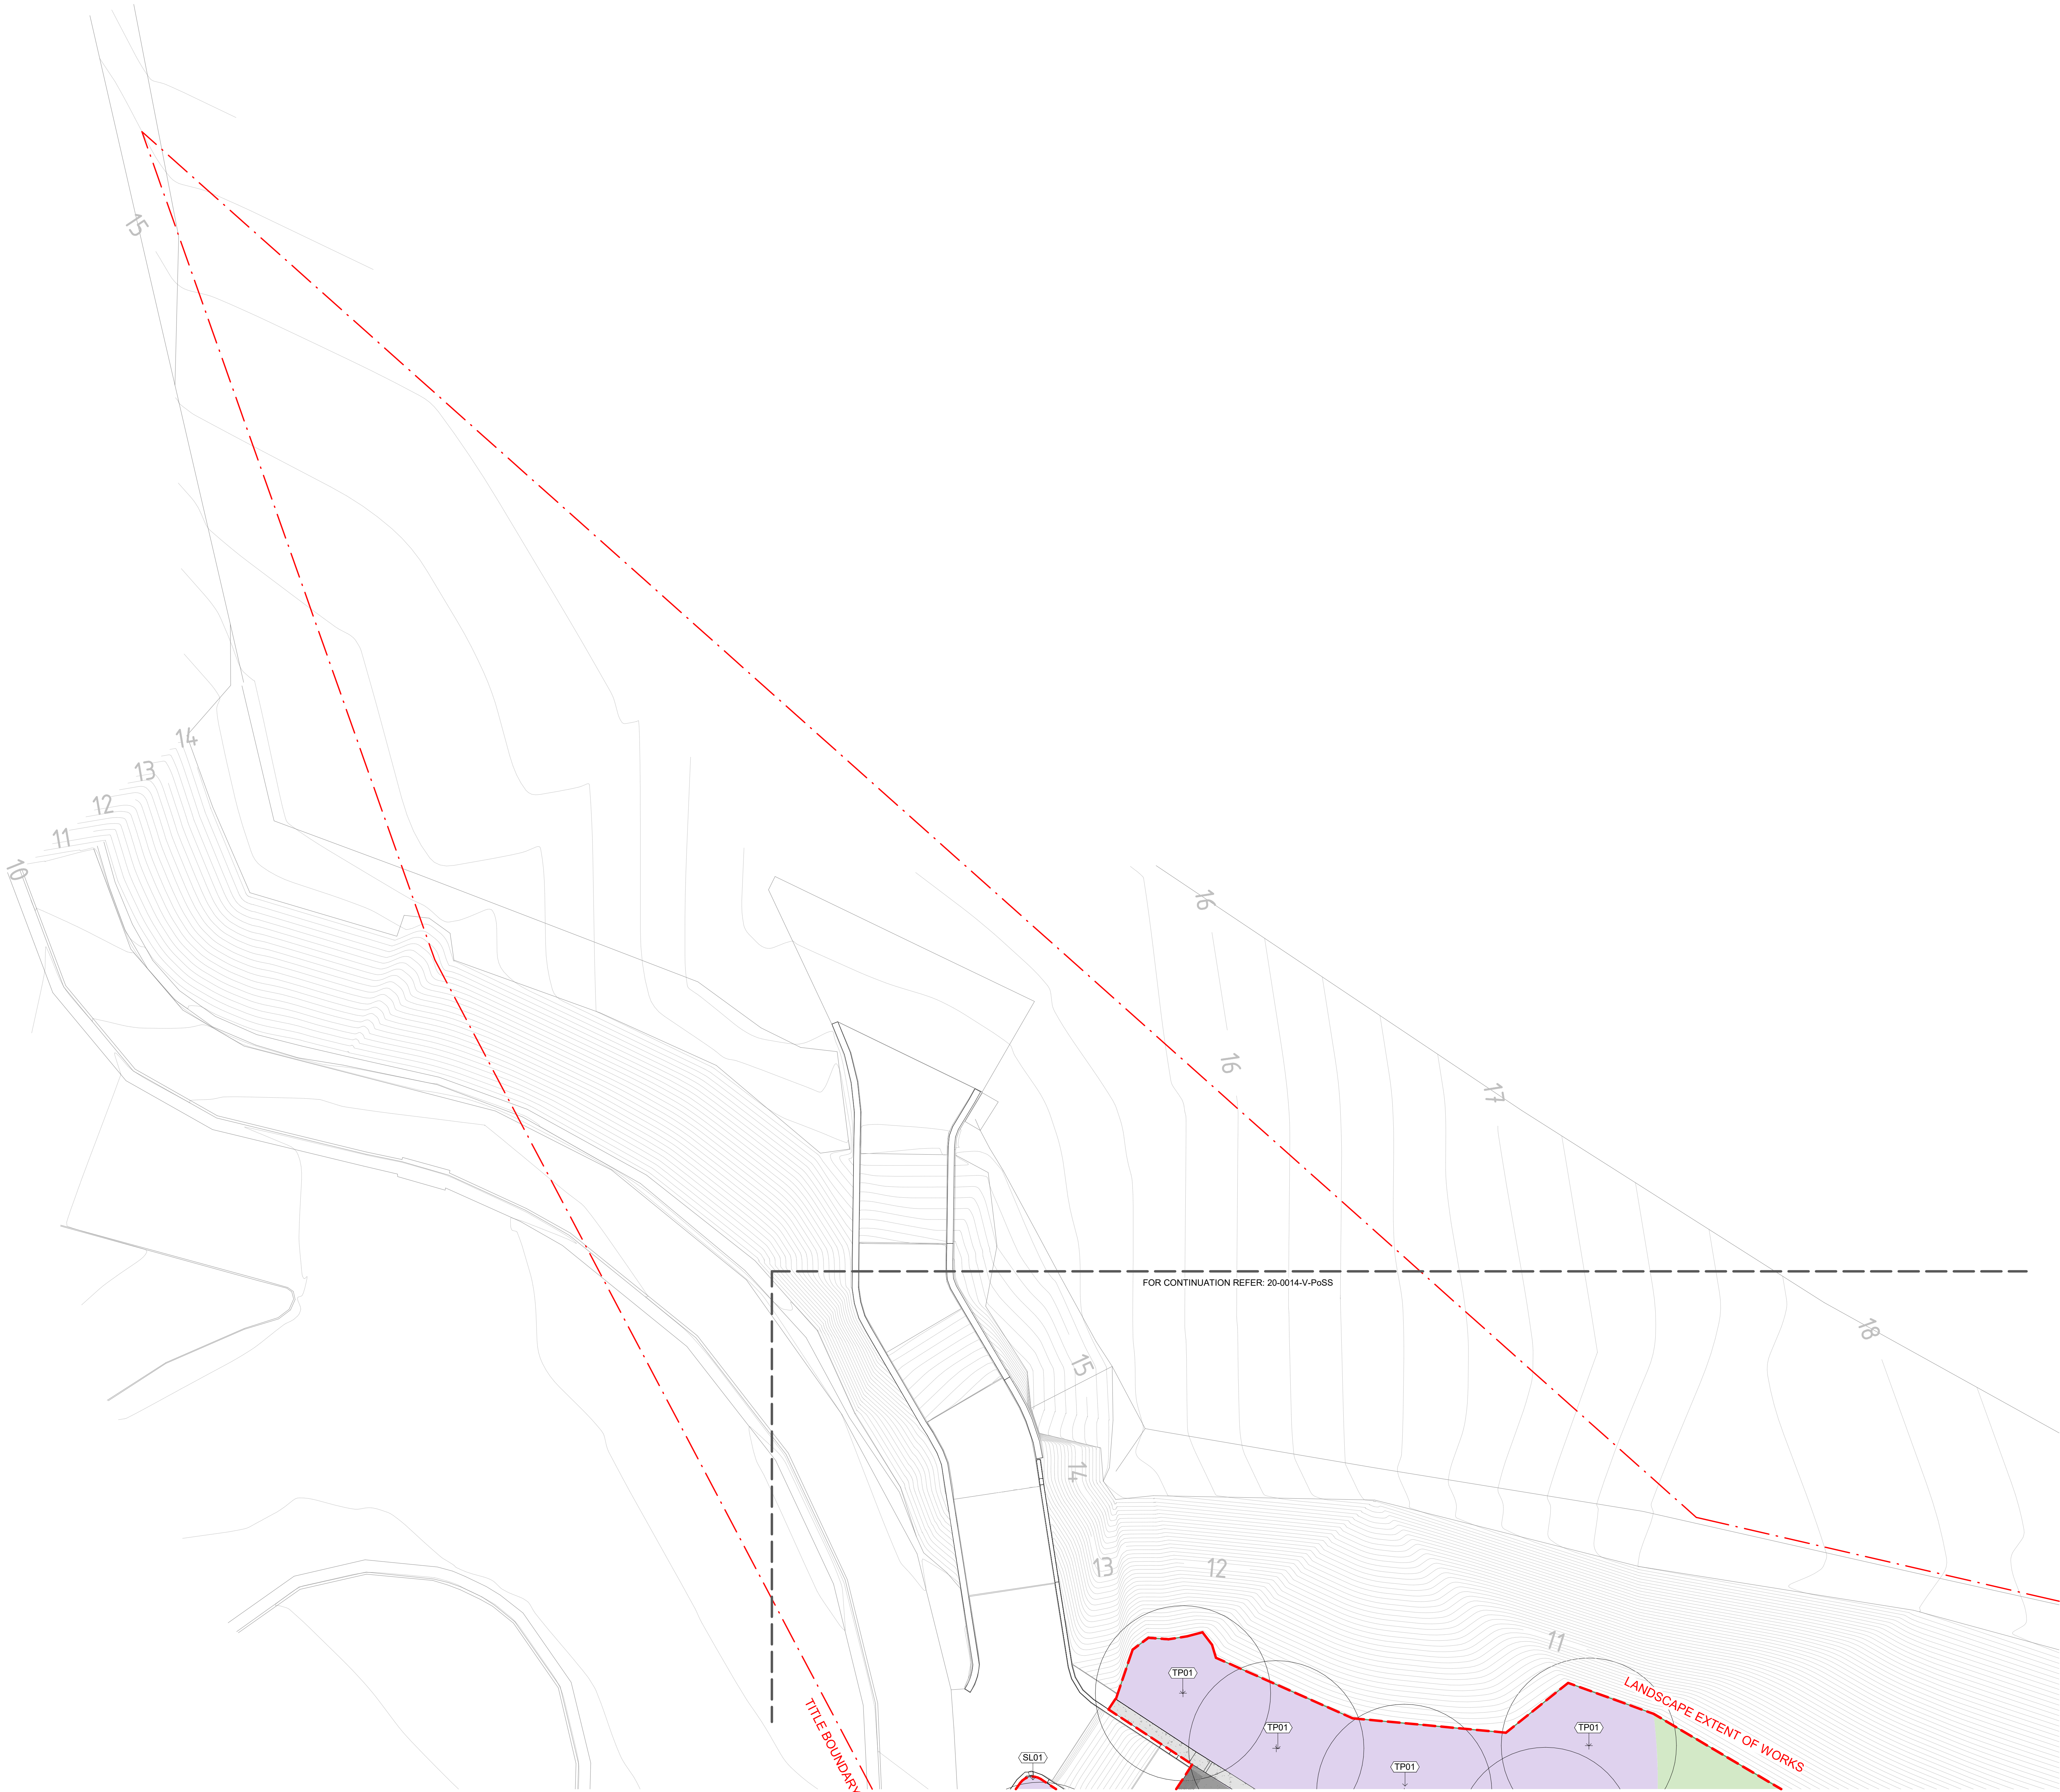

© COPYRIGHT COX ARCHITECTURE PTY LTD ACN 002 535 891
ANY FORM OF REPRODUCTION OF THIS DRAWING IN FULL OR IN PART WITHOUT THE WRITTEN PERMISSION OF COX ARCHITECTURE PTY LTD CONSTITUTES AN INFRINGEMENT OF COPYRIGHT

Rev	Description	By	Date
P1	ISSUED FOR PROJECT OF STATE SIGNIFICANCE	TM	04.07.25



Macquarie Point Development Corporation
41 Evans Street,
Hobart TAS 7000
+61 6166 4000
www.macpoint.com



Cox Architecture
Level 2, 167 Fintona Lane
Melbourne VIC 3000
Australia
T + 61 3 9650 3288
coxarchitecture.com.au





Cumulus Studio
Level 2, 147 Macquarie Street
Hobart TAS 7000
Australia
T + 61 3 6231 4841
www.cumulus.studio



AECOM
Level 2, 727 Collins Street
Docklands VIC 3008
Australia
T + 61 3 8670 6800
aecom.com



sbp
schläch
bergermann partner
T + 49 711 648 71-0
www.stp.de/en/

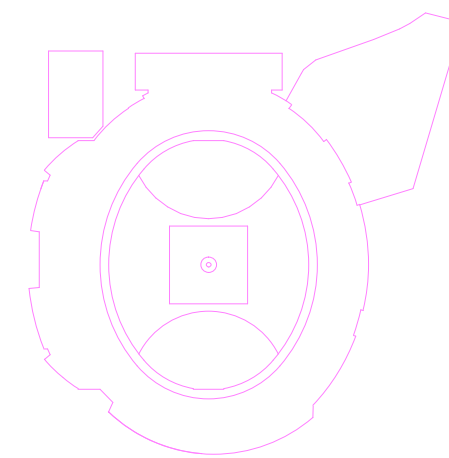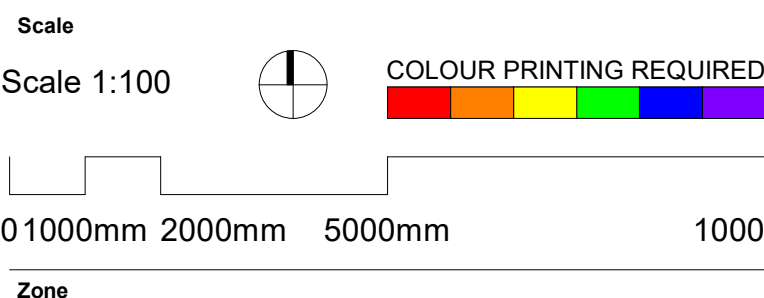

Client	MACQUARIE POINT DEVELOPMENT CORPORATION
Project No.	M-2435
Project	MACQUARIE POINT MULTIPURPOSE STADIUM EVANS STREET, HOBART, TAS
Acknowledgement	The Stadium Team acknowledge the traditional owners of this land - the Aboriginal people, and pay respect to those that have passed before us. We acknowledge today's Tasmanian Aboriginal people, the Palawa, their Elders, and their enduring custodianship of Uluruwarr Tarnieria.
Drawing Title	SURFACE FINISHES PLAN - ZONE U

Document Control Status:

ISSUED FOR PROJECT OF STATE
SIGNIFICANCE

Co-ordinated:	Checker	Drawn:	Author
		Scale:	1 : 100 @ A0
Project Director:	Approver	Revision Date:	04.07.25
Drawing Number:		Revision:	

PMS-OCR-DR-LA-20-0013-U-PoSs

P1

!

CO V

Lex Architecture
Level 2, 167 Flinders Lane

+ 61 3 9650 3288
xarchitecture.com.au

+ 61 3 6231 4841
www.cumulus.studio

► 81 3 8670 6800
com.com

+ 49 711 648 71-0
www.sbp.de/en/

LEVEL OF
CORPORATION


MULTIPURPOSE

ditional owners of this land, the
use that have passed before us.

OF STATE
=

Drawn: _____

Revision Date: 04.07.25

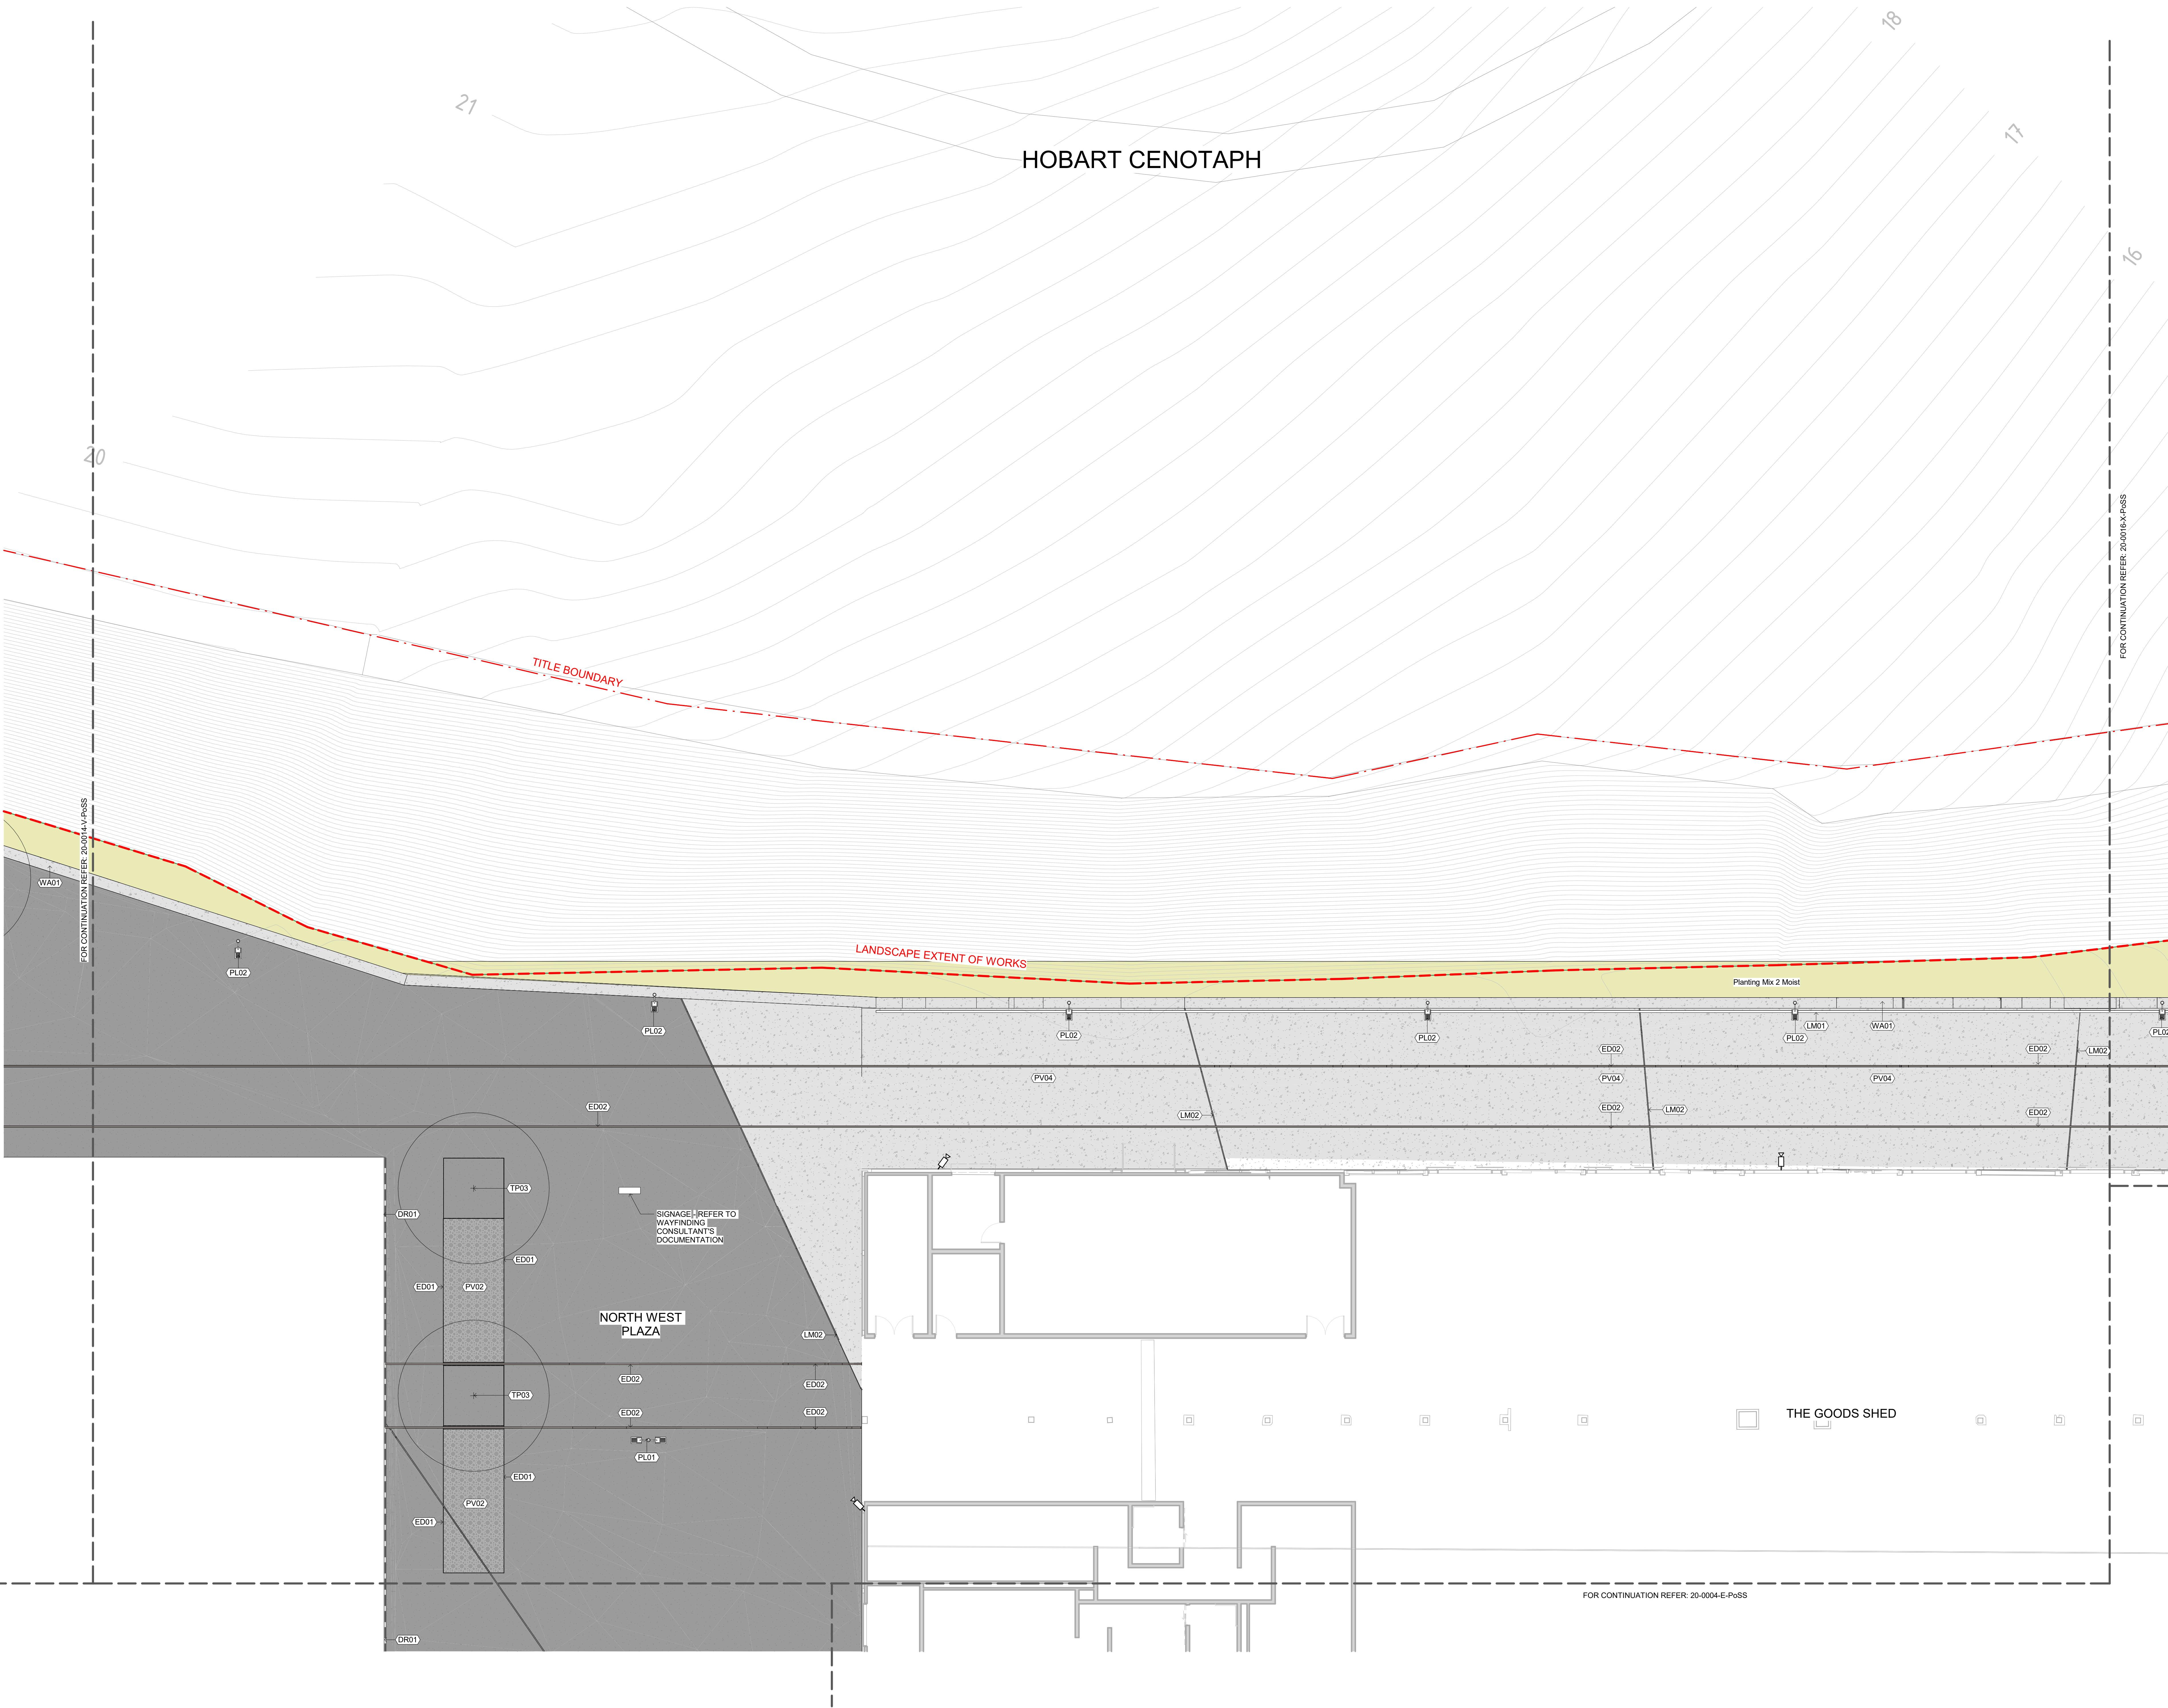

© COPYRIGHT COX ARCHITECTURE PTY LTD ACN 002 535 861
ANY FORM OF REPRODUCTION OF THIS DRAWING IN FULL OR IN PART WITHOUT THE WRITTEN PERMISSION OF COX ARCHITECTURE PTY LTD CONSTITUTES AN INFRINGEMENT OF COPYRIGHT

Rev	Description	By	Date
P1	ISSUED FOR PROJECT OF STATE SIGNIFICANCE	TM	04.07.25

Macquarie Point Development Corporation
41 Evans Street,
Hobart TAS 7000

+61 6166 4000
www.macpoint.com

Cox Architecture
Level 2, 167 Fintona Lane
Melbourne VIC 3000
Australia

T + 61 3 9650 3388
coxarchitecture.com.au

CUMULUS
Level 2, 147 Macquarie Street
Hobart TAS 7000
Australia

T + 61 3 6231 4841
www.cumulus.studio



AECOM
Level 2, 727 Collins Street
Docklands VIC 3008
Australia

T + 61 3 8670 6800
aecom.com

sbp
Schleich
bergermann partner

SBP
Schleichstrasse 43
70197 Stuttgart
Germany

T + 49 711 648 71-0
www.sbp.de/en/

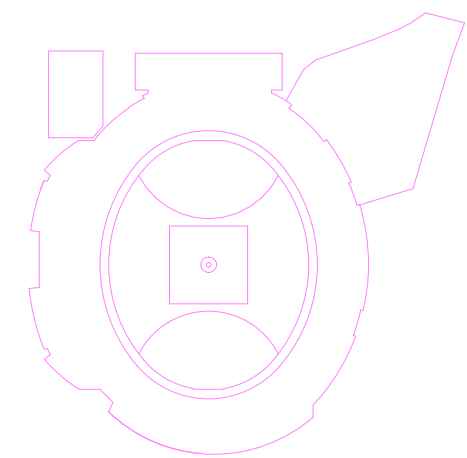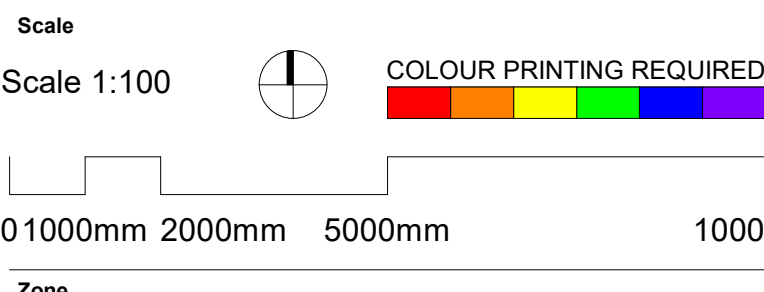

Client
MACQUARIE POINT DEVELOPMENT CORPORATION

Project No.
M-2435

Project
**MACQUARIE POINT MULTIPURPOSE STADIUM
EVANS STREET, HOBART, TAS**


Acknowledgement
The Stadium Team acknowledge the traditional owners of this land, the
Aboriginal people, and pay respect to those that have passed before us.
We acknowledge today's Tasmanian Aboriginal people, the Palawa, their
Elders, and their enduring custodianship of UluruṼur̥n̥amurr̥n̥.

Drawing Title
SURFACE FINISHES PLAN - ZONE W

Document Control Status:

ISSUED FOR PROJECT OF STATE SIGNIFICANCE

Co-ordinated:	Checker:	Drawn:	Author:
Project Director:	Approver:	Scale:	Revision Date:
		1: 100 @ A0	04.07.25
Drawing Number:		Revision:	
MPMS-OCR-DR-LA-20-0015-W-PoSS			P1

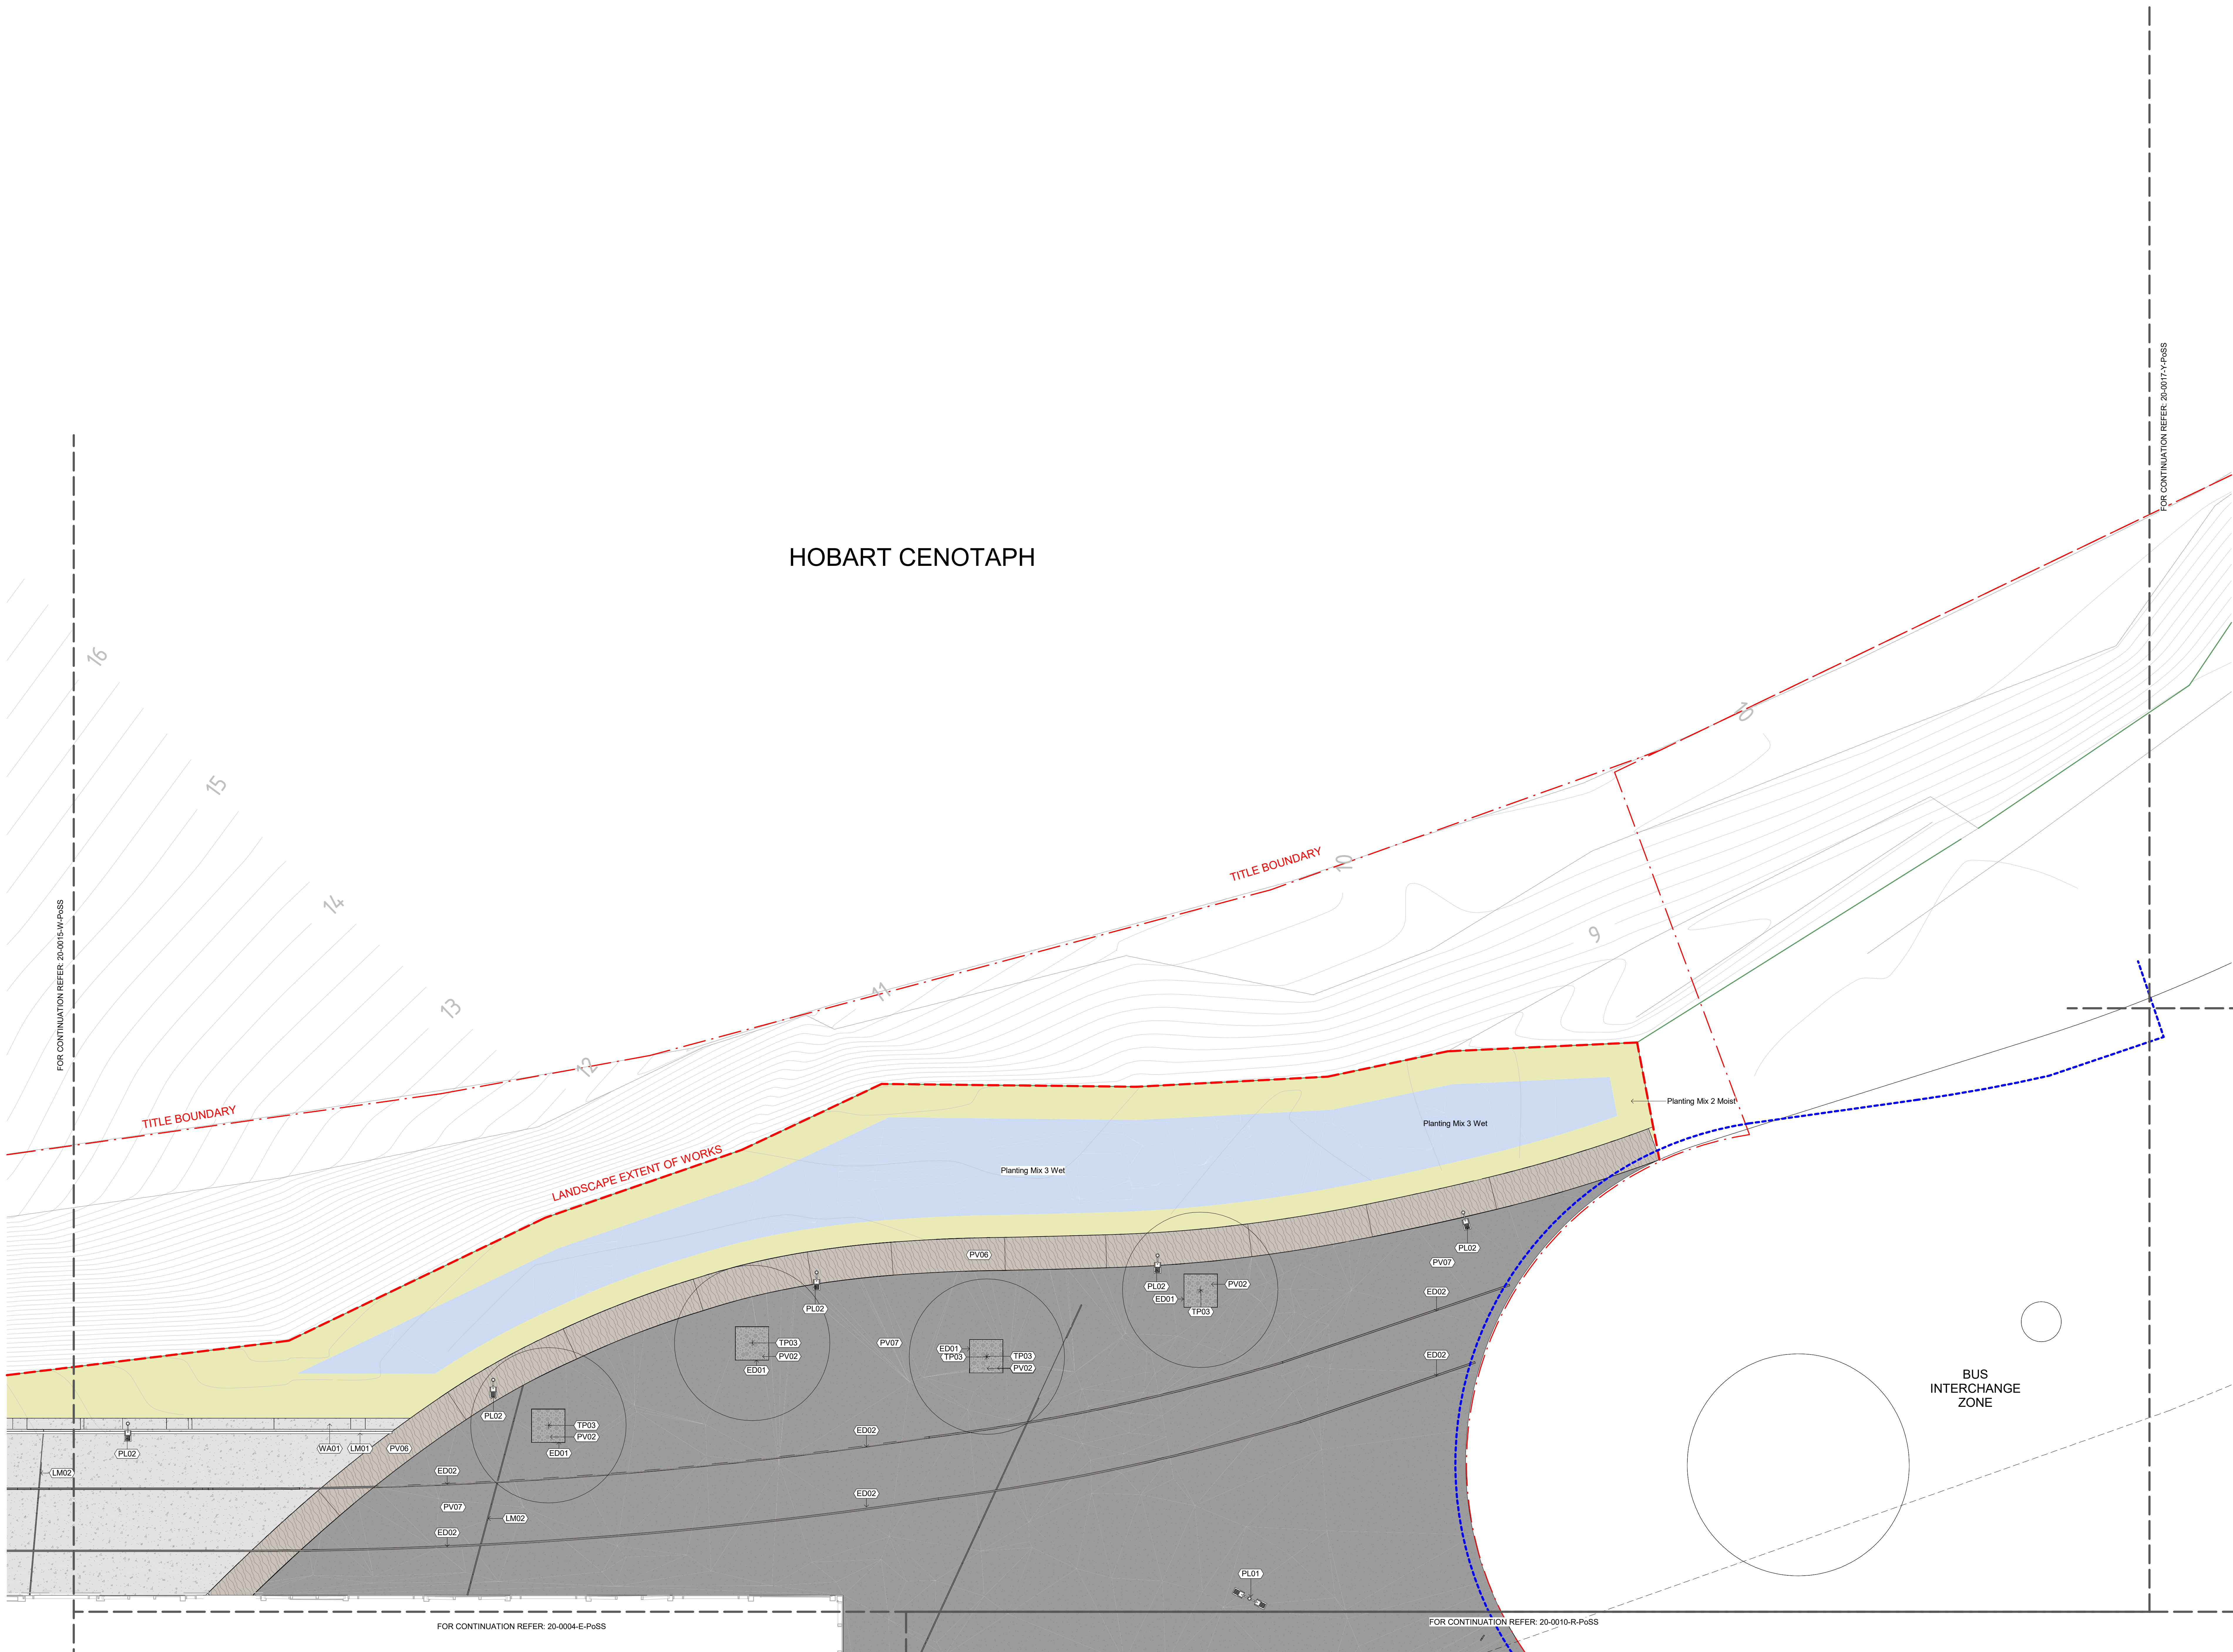

HOBART CENOTAPH

© COPYRIGHT COX ARCHITECTURE PTY LTD ACN 002 535 861
ANY FORM OF REPRODUCTION OF THIS DRAWING IN FULL OR IN PART WITHOUT THE WRITTEN PERMISSION OF COX ARCHITECTURE PTY LTD CONSTITUTES AN INFRINGEMENT OF COPYRIGHT

Rev	Description	By	Date
P1	ISSUED FOR PROJECT OF STATE SIGNIFICANCE	TM	04.07.25



Macquarie Point Development Corporation
41 Evans Street,
Hobart TAS 7000
+61 6166 4000
www.macpoint.com



Cox Architecture
Level 2, 167 Fintona Lane
Melbourne VIC 3000
Australia
T + 61 3 9650 3388
coxarchitecture.com.au



Cumulus Studio
Level 2, 147 Macquarie Street
Hobart TAS 7000
Australia
T + 61 3 6231 4841
www.cumulus.studio




AECOM
Level 2, 727 Collins Street
Docklands VIC 3008
Australia
T + 61 3 8670 6800
aecom.com




sbp
schläch
bergermann partner
T + 49 711 648 71-0
www.stp.de/en/

Scale 1:100

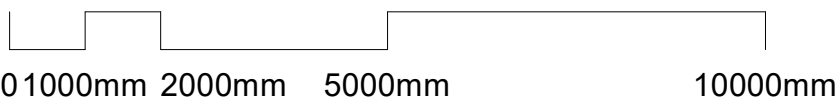

Zone

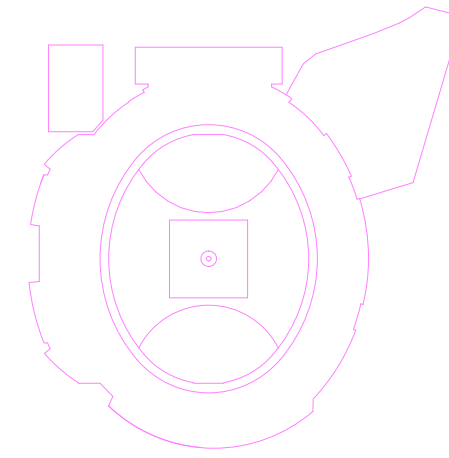

Client **MACQUARIE POINT DEVELOPMENT CORPORATION**

Project No. **M-2435**


Project **MACQUARIE POINT MULTIPURPOSE STADIUM
EVANS STREET, HOBART, TAS**

Acknowledgement
The Stadium Team acknowledge the traditional owners of this land, the
Aboriginal people, and pay respect to those that have passed before us.
We acknowledge today's Tasmanian Aboriginal people, the Palawa, their
Elders, and their enduring custodianship of Uluruwarr Tarnantia.

Drawing Title **SURFACE FINISHES PLAN - ZONE X**

Document Control Status:

ISSUED FOR PROJECT OF STATE SIGNIFICANCE			
Co-ordinated:	Checker:	Drawn:	Author:
Project Director:	Approver:	Revision Date:	
		04.07.25	
Drawing Number:	Revision:		
MPMS-OCR-DR-LA-20-0016-X-PoSS	P1		

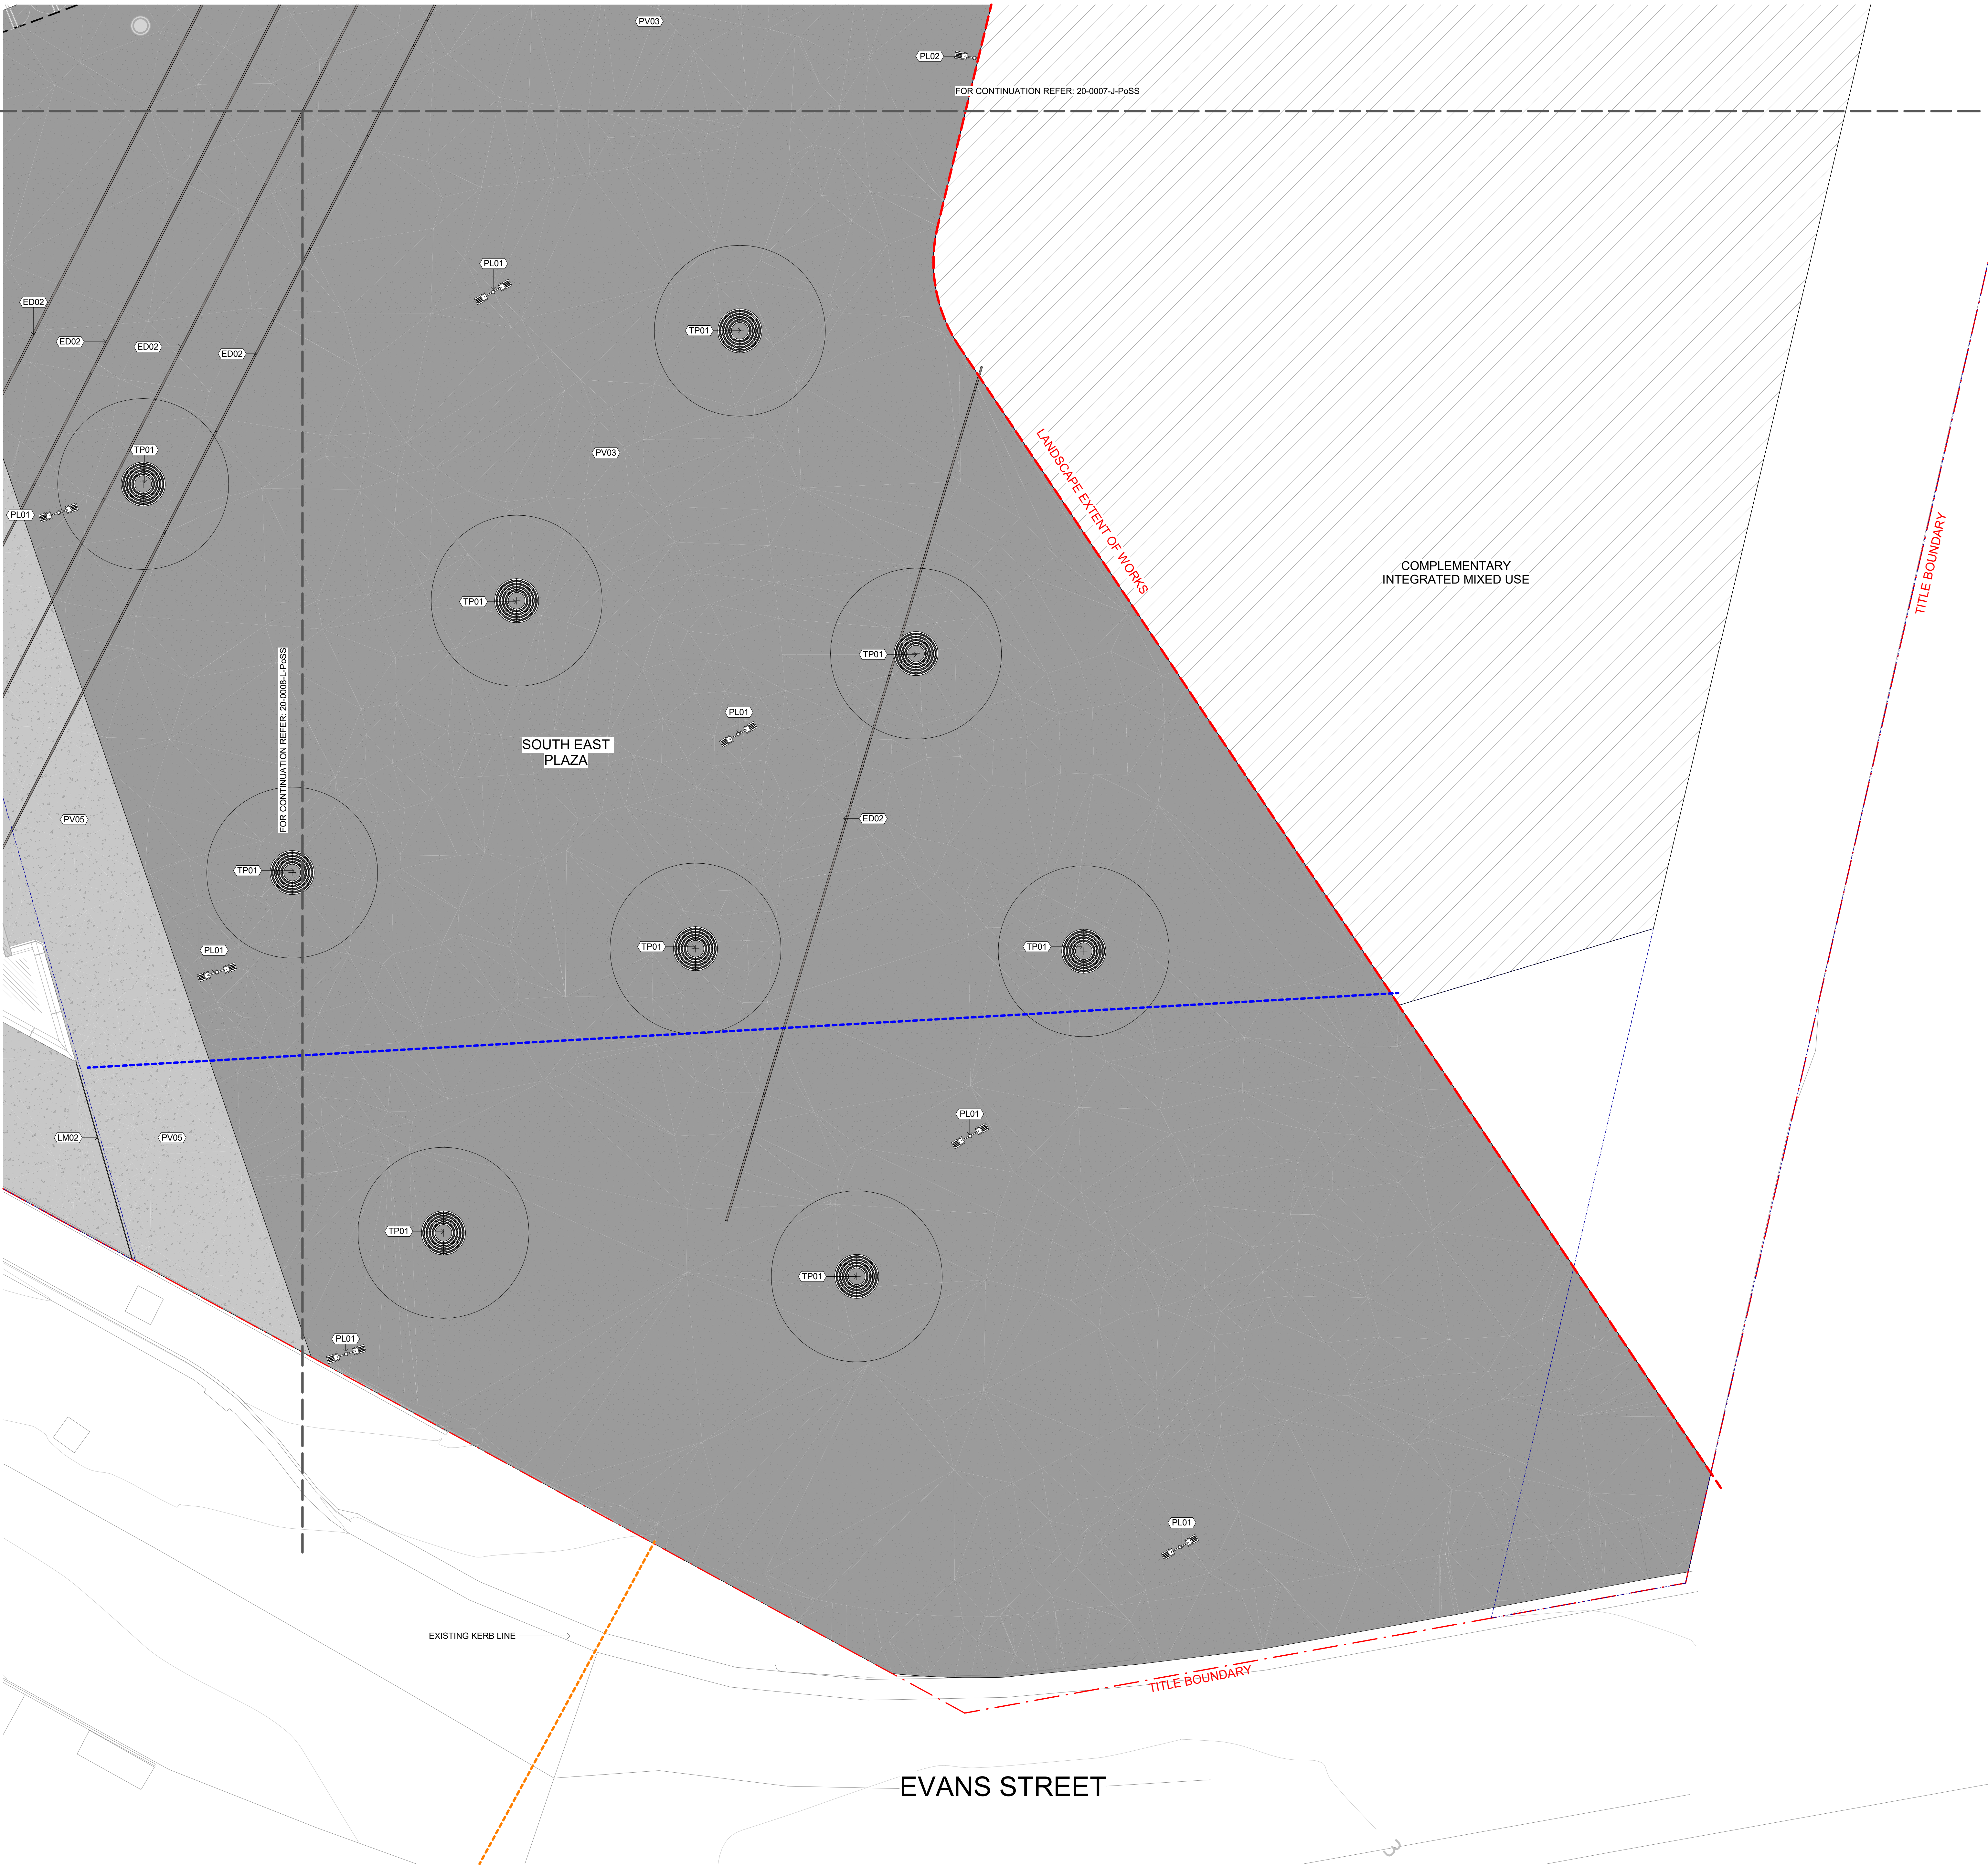


© COPYRIGHT COX ARCHITECTURE PTY LTD ACN 002 535 891
ANY FORM OF REPRODUCTION OF THIS DRAWING IN FULL OR IN PART WITHOUT THE WRITTEN PERMISSION OF COX ARCHITECTURE PTY LTD CONSTITUTES AN INFRINGEMENT OF COPYRIGHT

Rev	Description	By	Date
P1	ISSUED FOR PROJECT OF STATE SIGNIFICANCE	TM	04.07.25



Macquarie Point Development Corporation
41 Evans Street,
Hobart TAS 7000
+61 6166 4000
www.macpoint.com

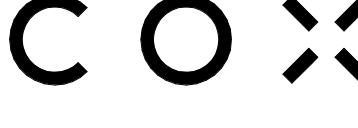

Cox Architecture
Level 2, 167 Flinders Lane
Melbourne VIC 3000
Australia
T + 61 3 9600 3088
coxarchitecture.com.au





CUMULUS
Level 2, 147 Macquarie Street
Hobart TAS 7000
Australia
T + 61 3 6231 4841
www.cumulus.studio



AECOM
Level 2, 727 Collins Street
Docklands VIC 3008
Australia
T + 61 3 8670 8800
aecom.com



sbp
schlisch
bergermann partner
T + 49 711 648 71-0
www.stp.de/en/

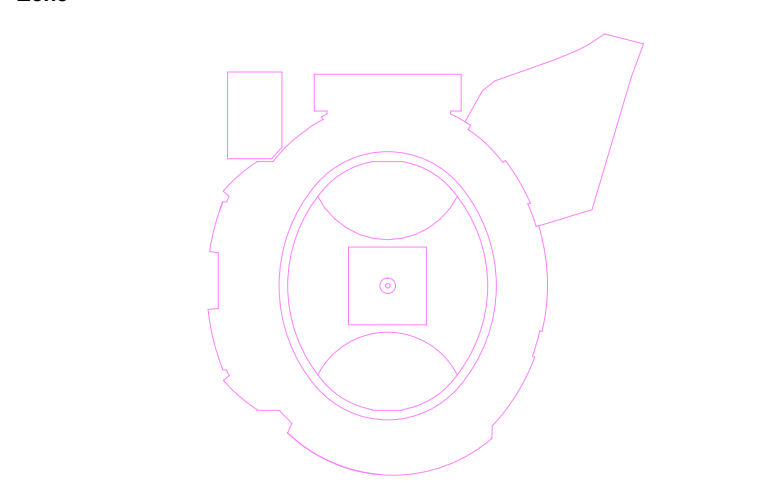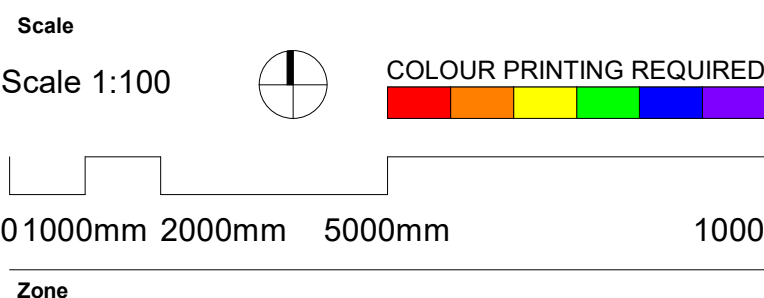

Client	MACQUARIE POINT DEVELOPMENT CORPORATION
Project No.	M-2435
Project	MACQUARIE POINT MULTIPURPOSE STADIUM EVANS STREET, HOBART, TAS
Acknowledgement	The Stadium Team acknowledge the traditional owners of this land, the <i>Murraweej</i> people, and pay respect to those that have passed before us. We acknowledge today's Tasmanian Aboriginal people, the <i>Palawa</i> , their <i>Eloj</i> , and their enduring custodianship of <i>Uluwarr</i> Tarnantia.
Drawing Title	SURFACE FINISHES PLAN - ZONE Z

Document Control Status:			
ISSUED FOR PROJECT OF STATE SIGNIFICANCE			
Co-ordinated:	Checker:	Drawn:	Author:
Scale:		1: 100 @ A0	
Project Director:	Approver:	Revision Date:	
Drawing Number:		Revision:	
MPMS-OCR-DR-LA-20-0018-Z-PoSS		P1	

PL01 STAMP DATE: 20250324 04:47:10